
All dimensions to be as noted. Do not scale from this drawing. Report any discrepancies to the Architect / CA immediately. All Areas are approximate and use of these Areas for commercial purposes should include due allowance for variations inherent in design development and building processes. This drawing is the copyright and property of Hurd Rolland Partnership and must not be reproduced without prior written permission

Rev	Description	By	Chk	Date
A	Issued for Planning	GMJ	GTC	20.07.12

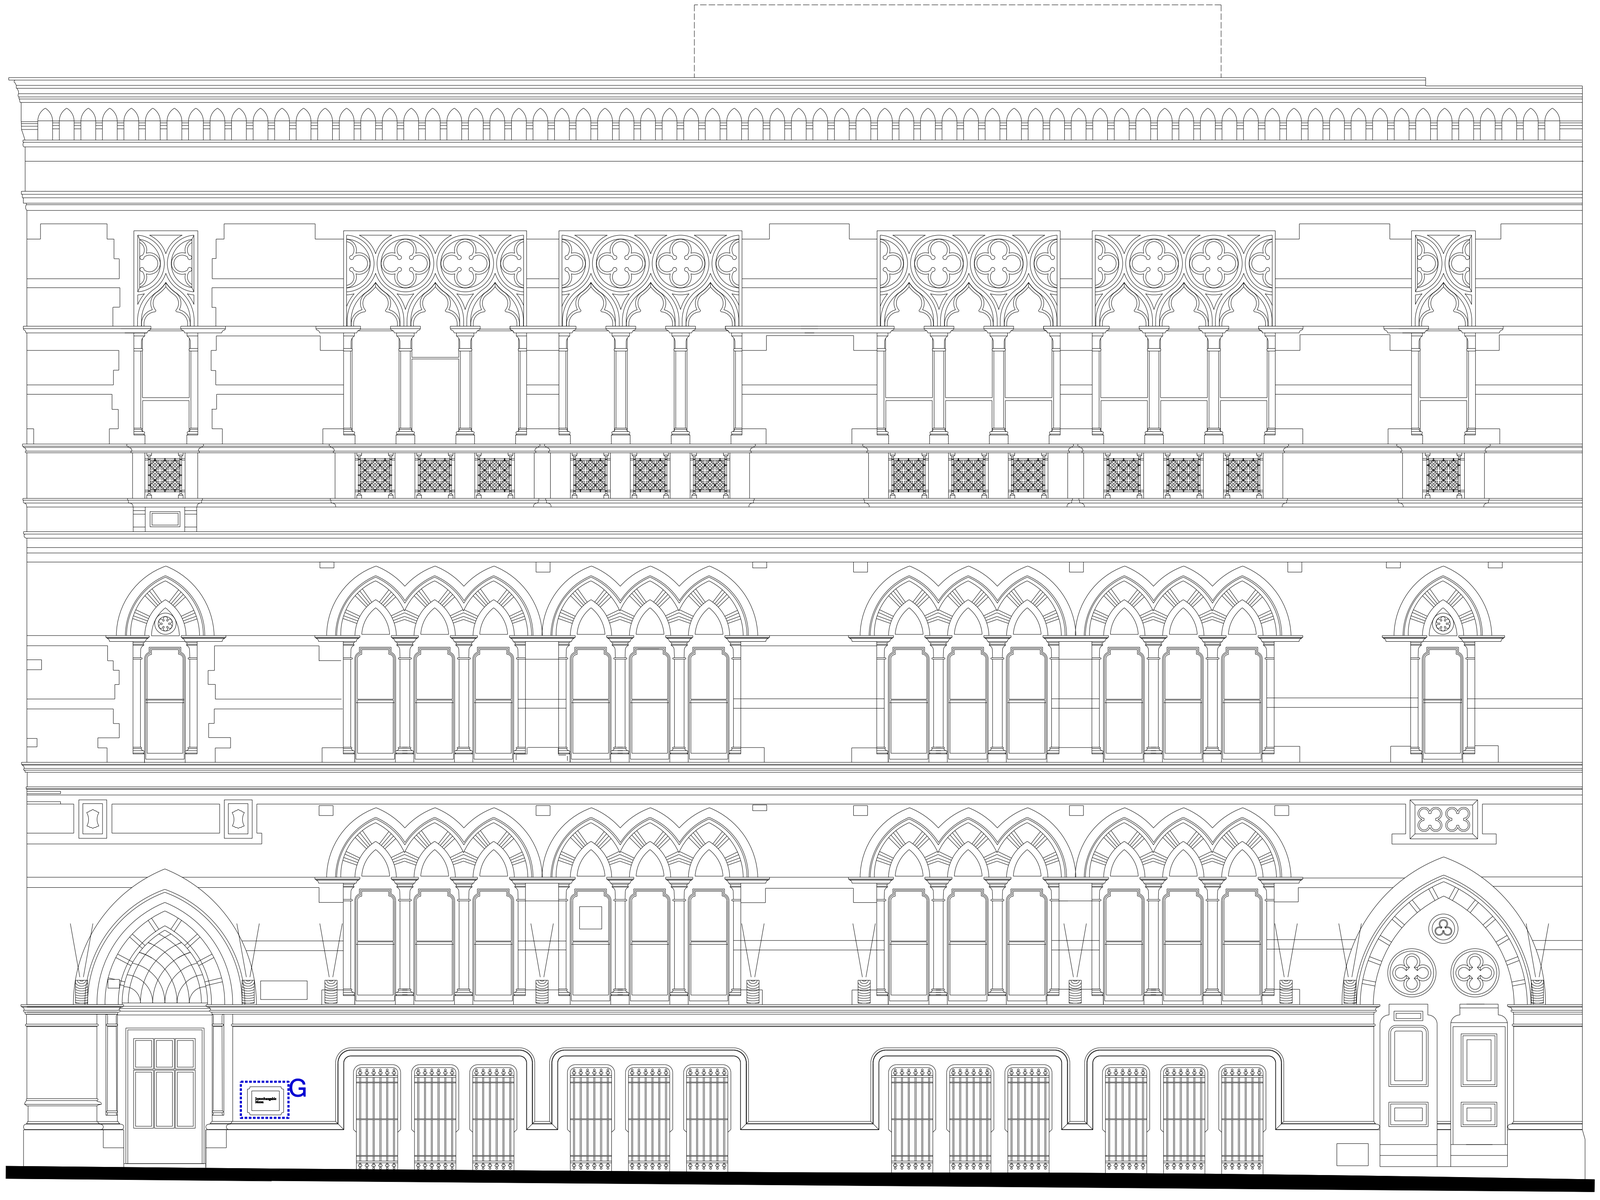

PLANNING NOTES:

1.Please read in conjunction with application drawings, documents and other supporting information

Refer to planning approval 098877/FO/2012/C1, listed building consent 098878/LO/2012/C1 and associated drawings

Project

MEMORIAL HALL
Albert Square, Manchester

Title

PROPOSED ELEVATION TO SOUTHMILL STREET

Drawn: GMJ	Checked: GTC	Approved: IG
Scale: 1:50@A1 1:100@A3	Date: 20.07.2012	Project No: M7507
Drawing No: PL(03)56		Revision: A

ISSUED FOR PLANNING

hurdrolland Architects
7th Floor
44 Peter Street
Manchester M2 5GP
Tel: 0161 832 5222
Fax: 0161 832 5245

© Hurd Rolland Partnership