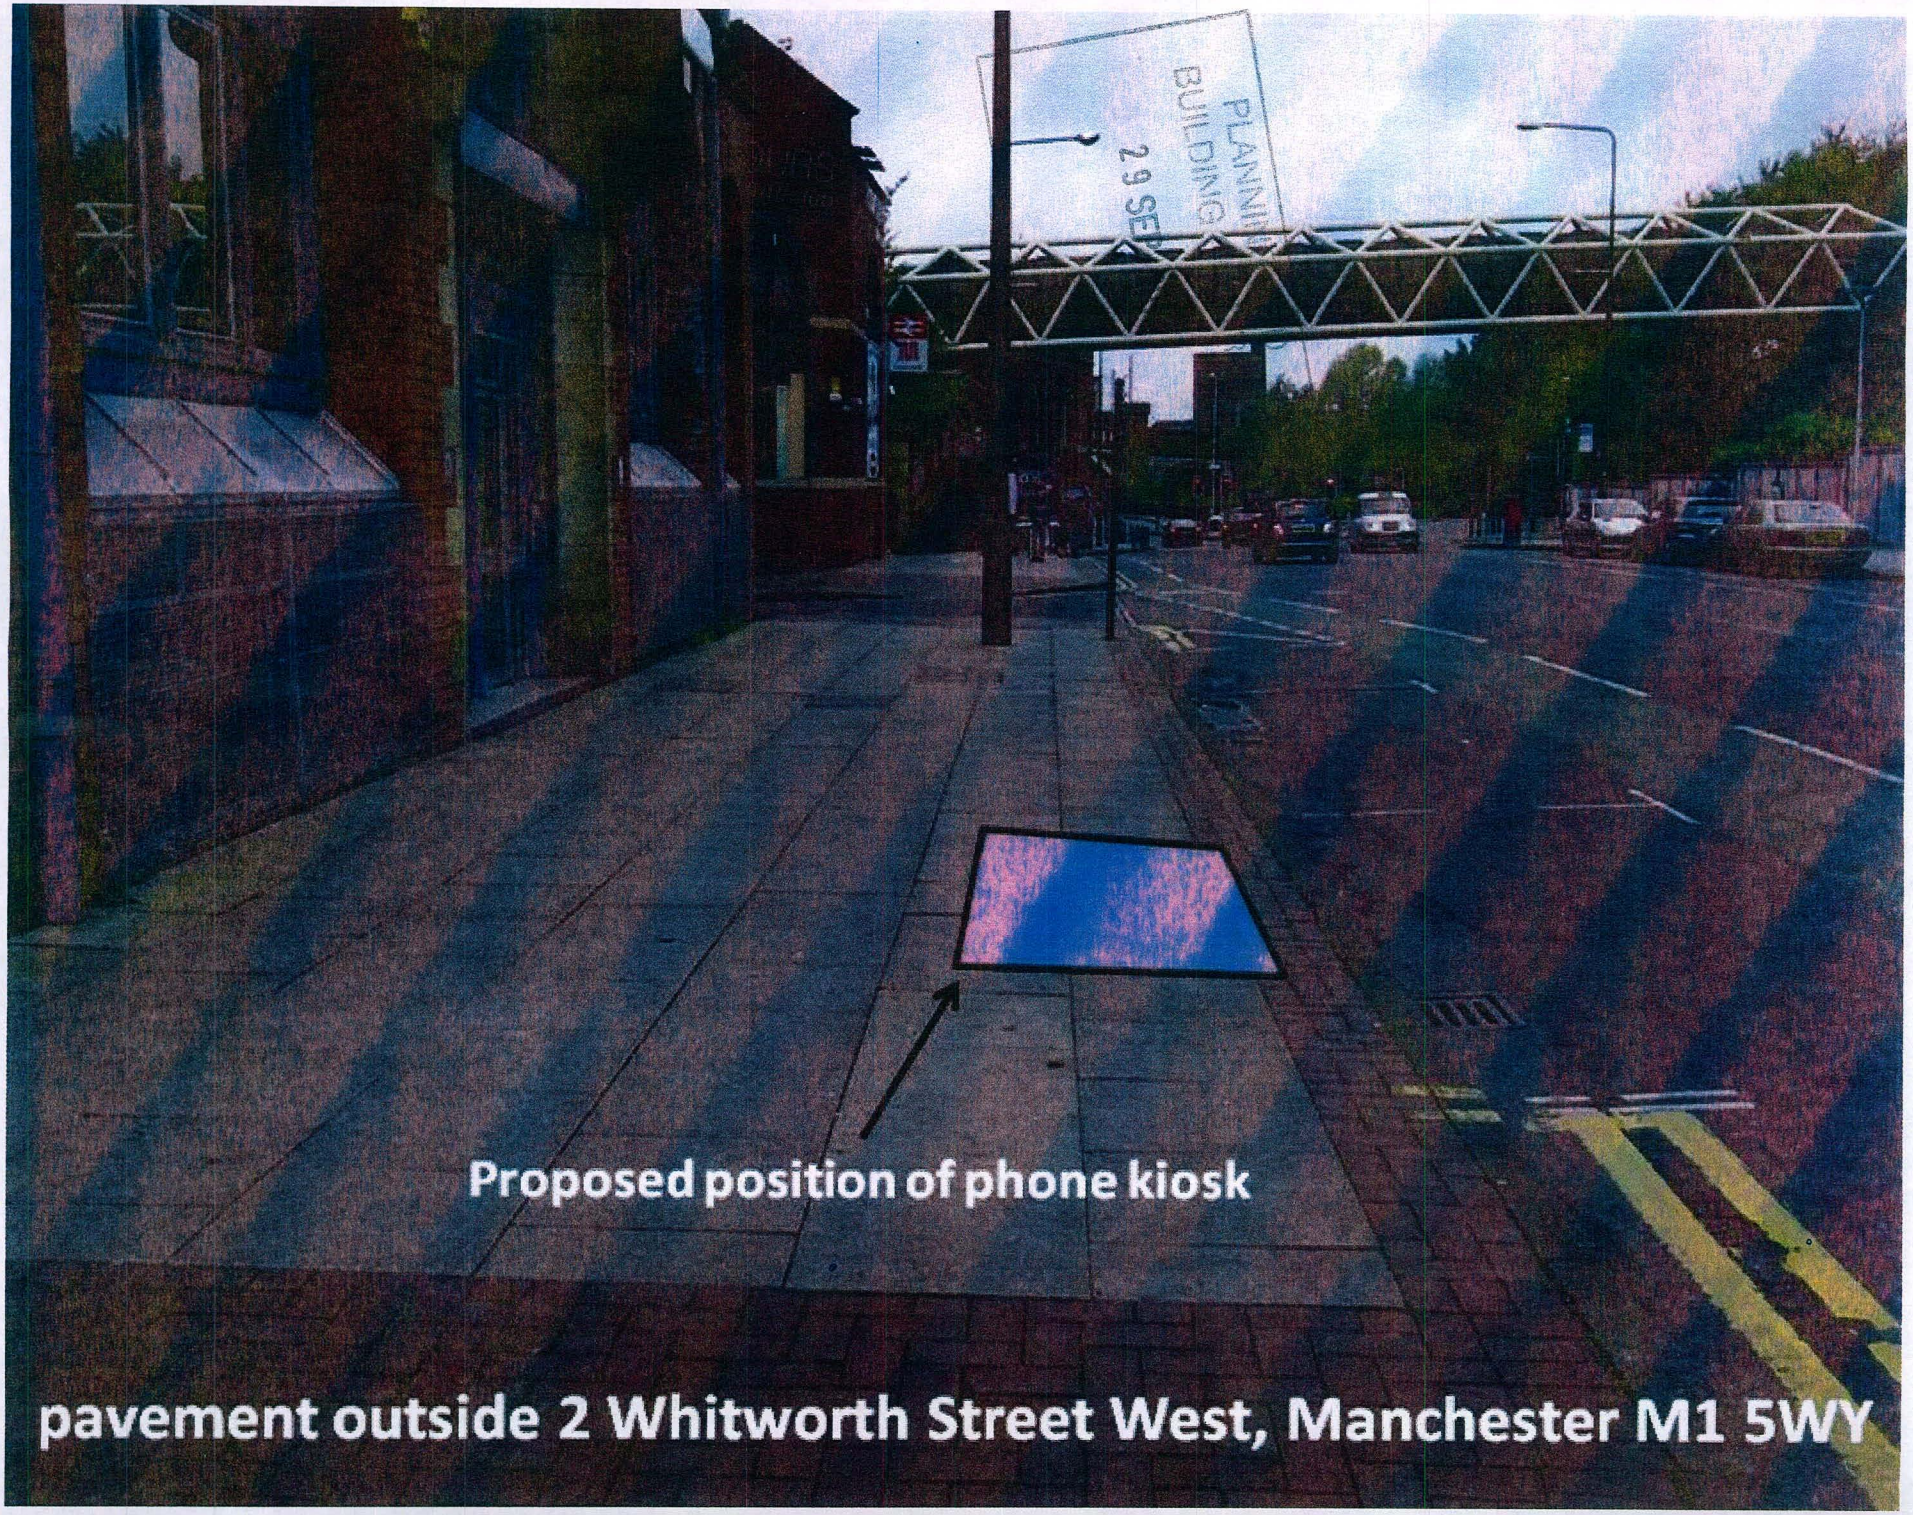
PLANNING
BUILDING
29 SE
Proposed position of phone kiosk
pavement outside 2 Whitworth Street West, Manchester M1 5WY