
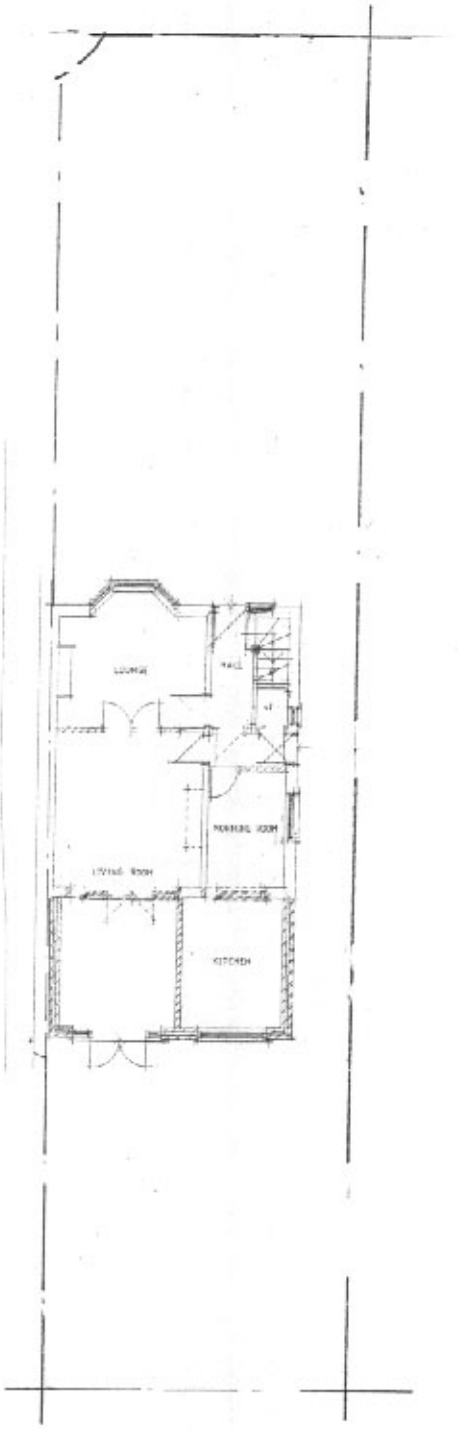


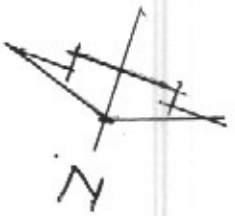

PLANNING
ACK'D
REFUSED
RECD 2 3 APR 2008
RECD DATE
FOR ACTION

SITE PLAN AS PROPOSED

Scale 1:200