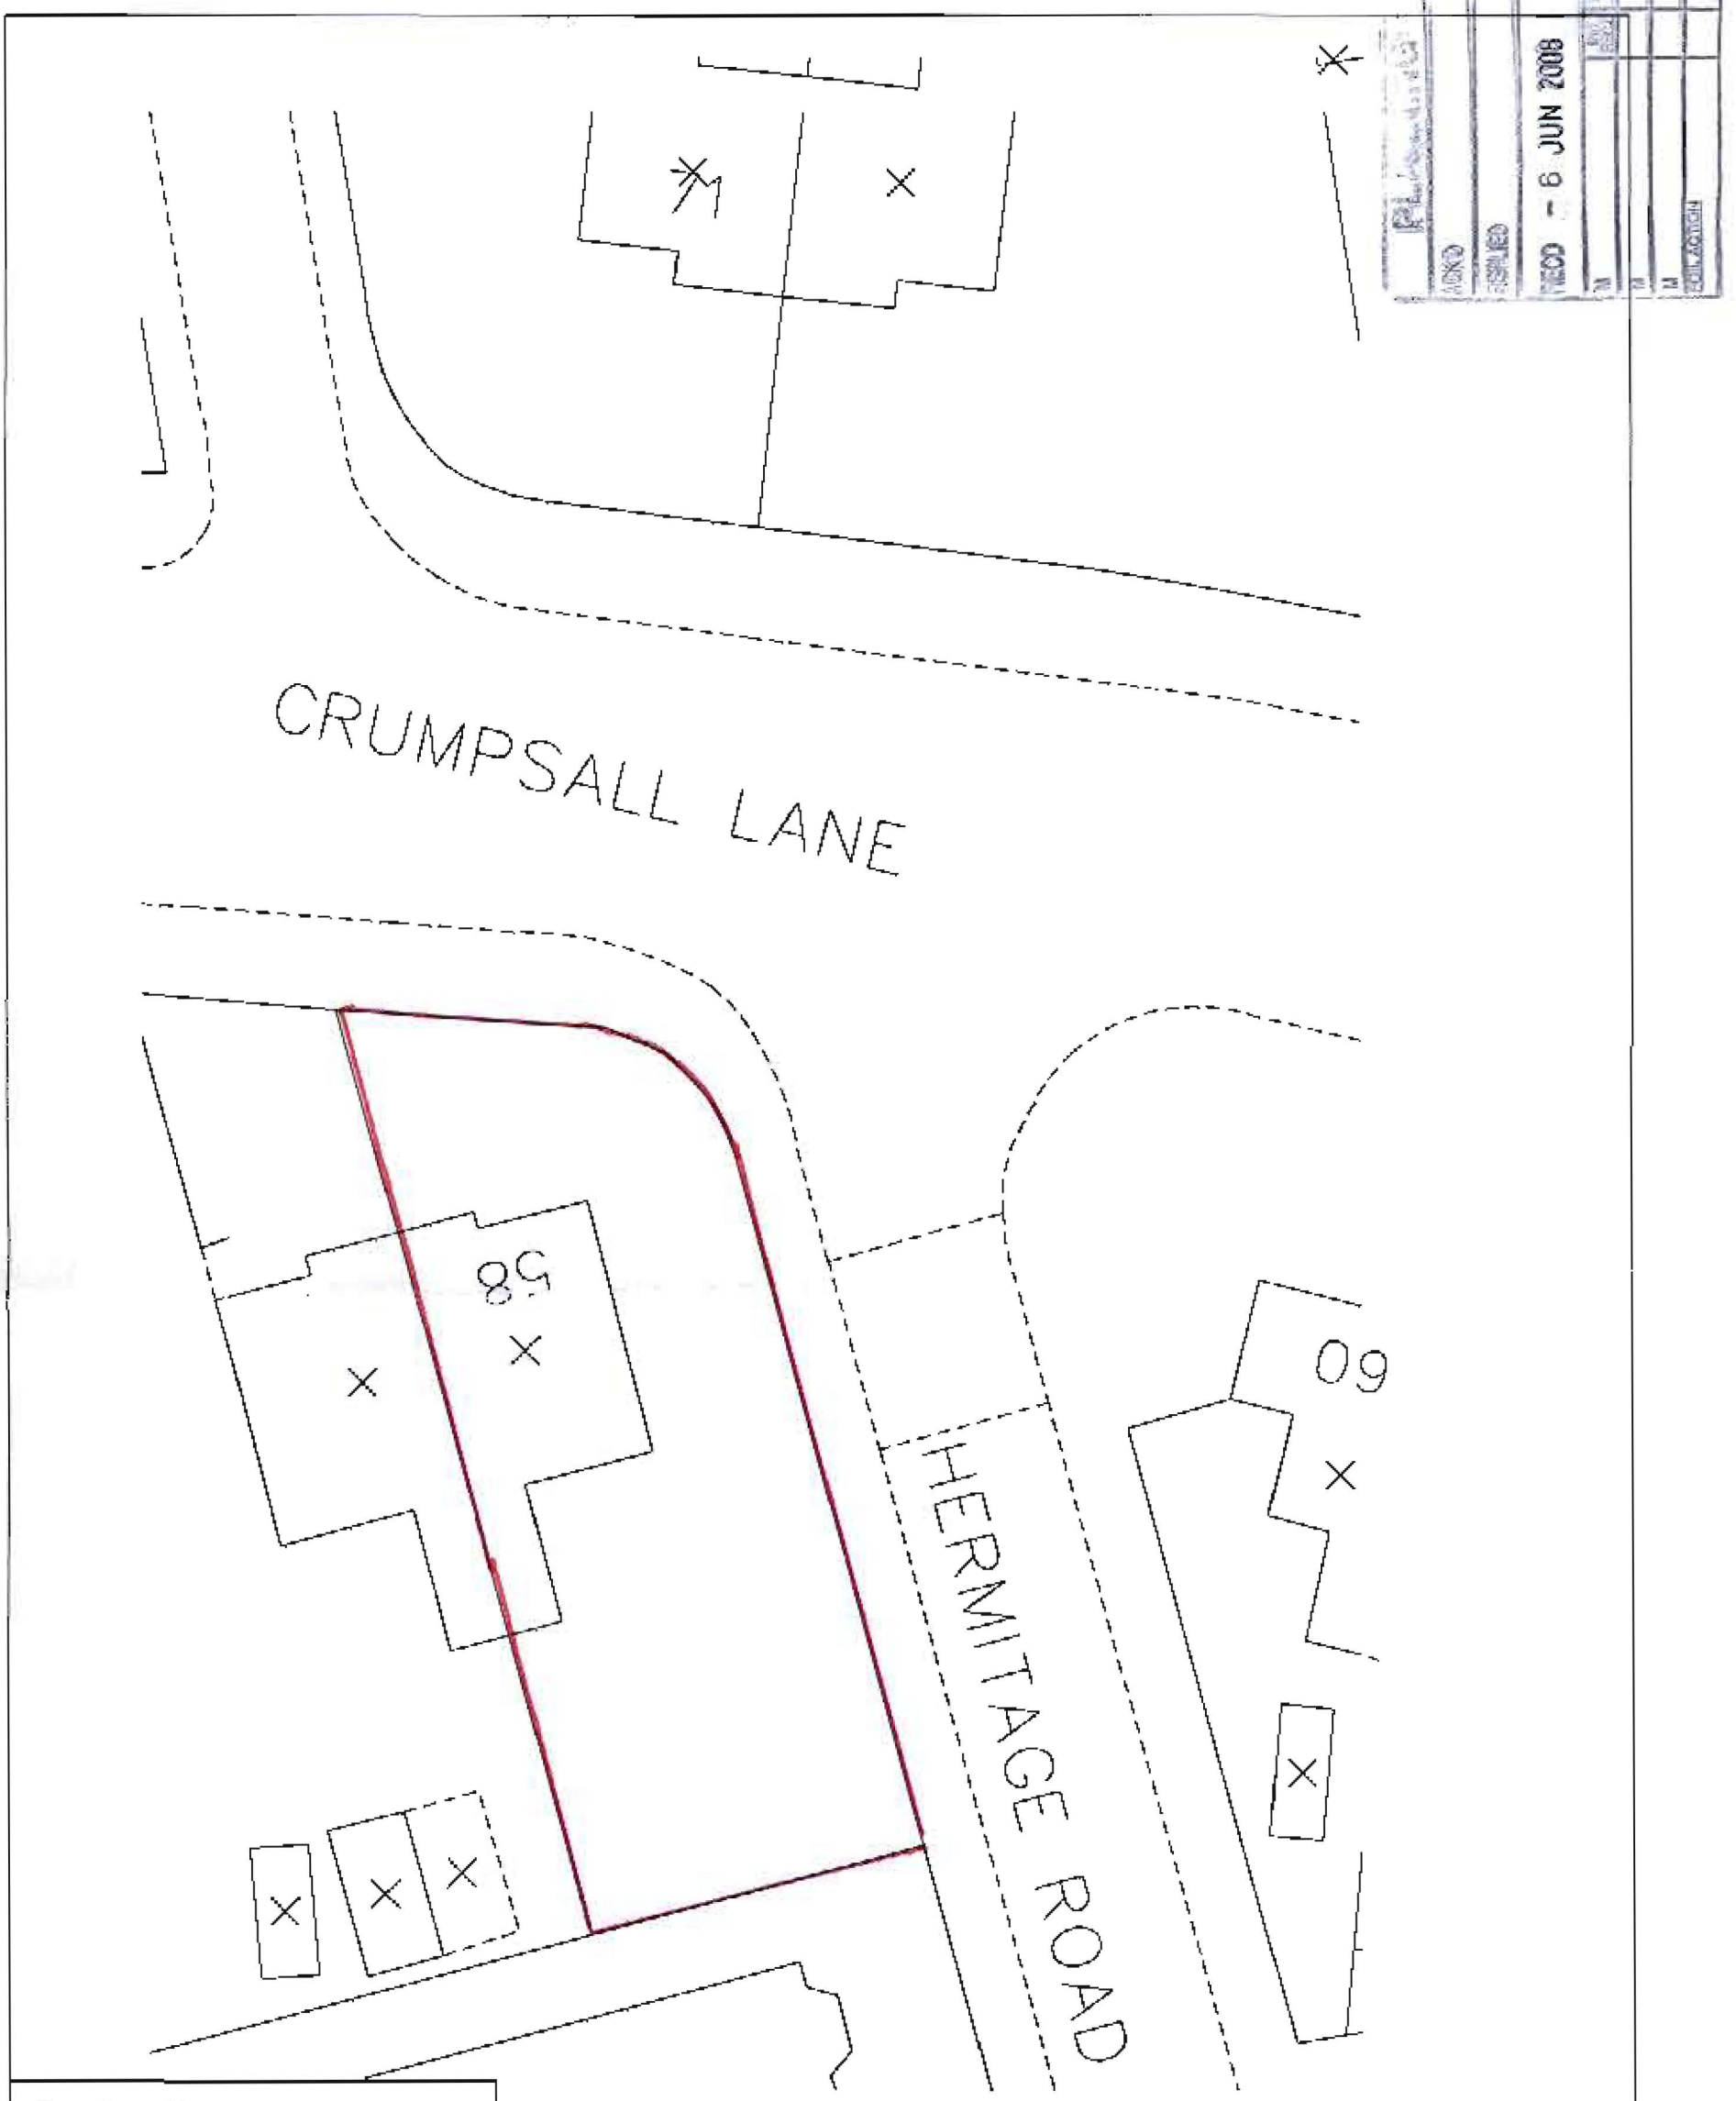

RECD - 6 JUN 2008

Home Sweet Home
Architectural Design Service
428 Cheetham Hill Road
Cheetham Manchester M8 9LE
0161 795 6385

Reserved copyrights

THIS DRAWING IS FOR PLANNING AND BUILDING REGULATION ONLY

The builder must check the site and approved drawing before commencing the works and must take any working measurements as necessary. Any discrepancy in the drawings must be reported to the client.
Boundary positions must be verified by the client prior to construction, if in doubt, this must be checked with an accurate deed plan. for further verification consult the clients solicitor for clarification.

Title :-
Location Plan
58 Crumpsall Lane
Crumpsall Manchester

Date:- May 2008

Scale:- 1 : 250 Dwg No.94/08

Project:-
Single storey rear extension.

Client:-
Mr & Mrs Ghulam Abbass