

Existing Front Elevation A
1:100

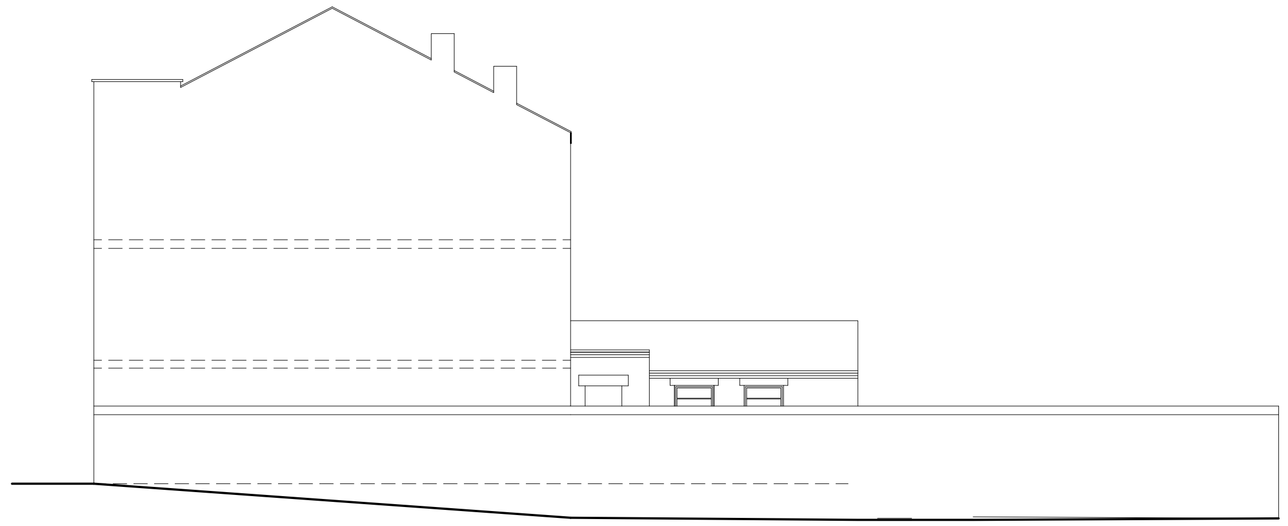

Existing Side Elevation B
1:100

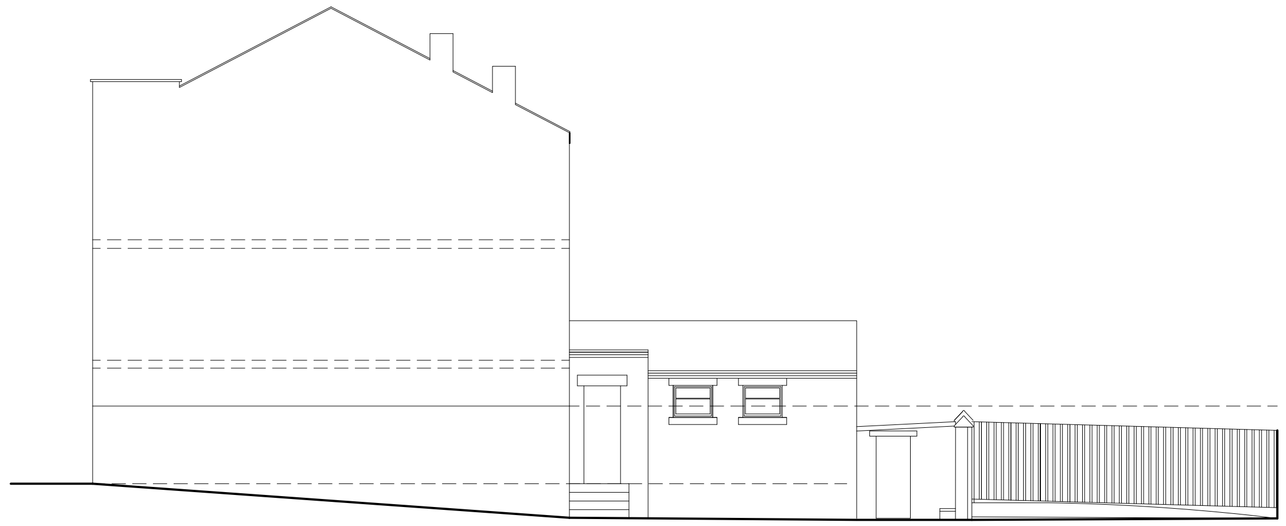

Existing Side Elevation C
1:100

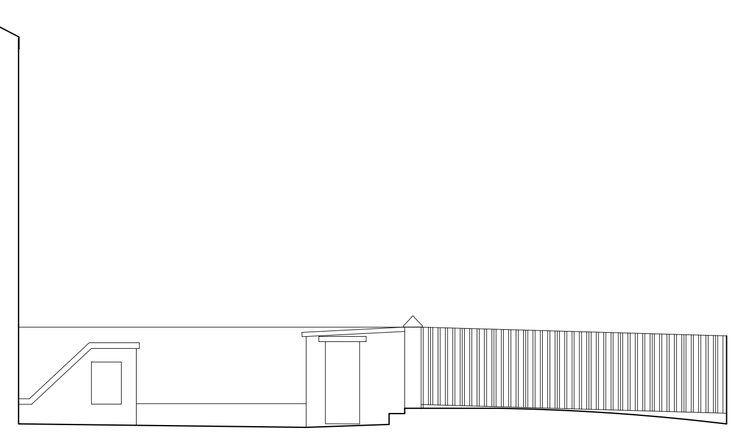

Existing Side Elevation D
1:100



Existing Rear Elevation E
1:100



Existing Rear Elevation F
1:100

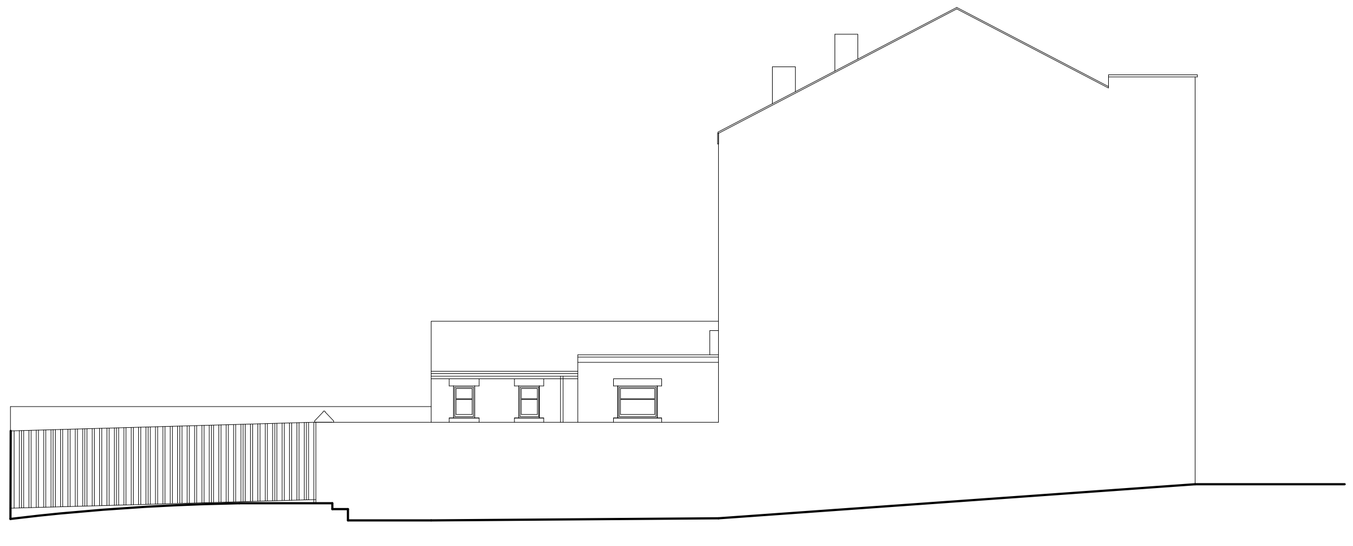

Existing Side Elevation G
1:100

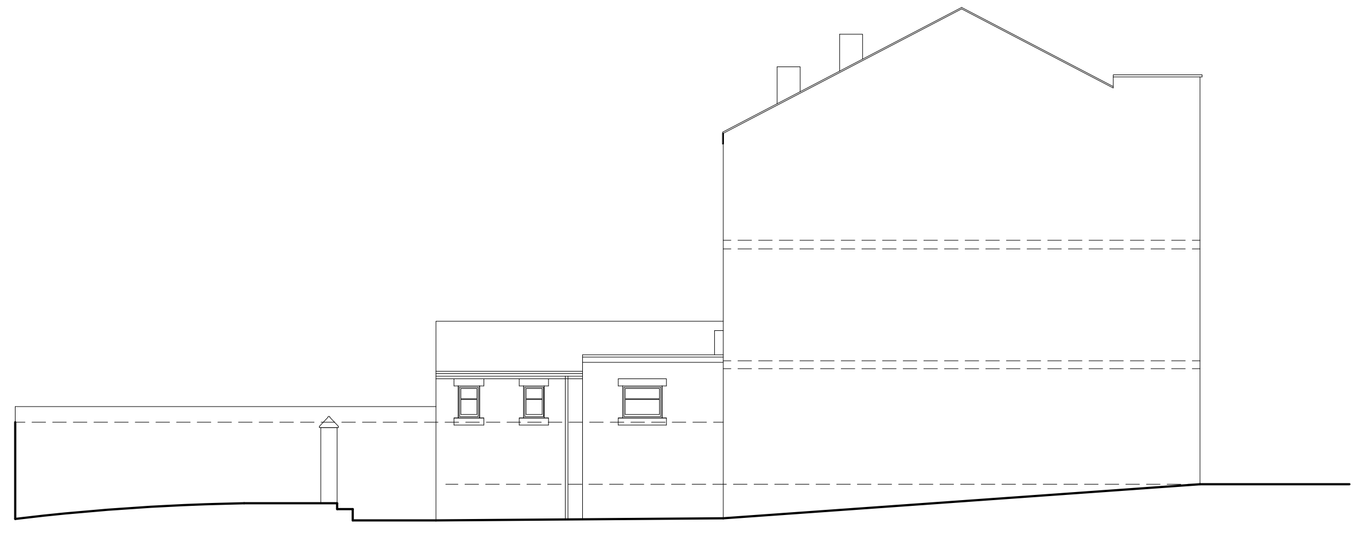

Existing Side Elevation H
1:100

All levels and dimensions must be checked on site by contractor prior to commencement of works. Any variations must be reported to Philip Millson Architecture.

All information hereon in is the copyright of Philip Millson Architecture Limited. Copying in full or in part is forbidden without the written permission from Philip Millson Architecture Limited.

Drawing Status: Approval ☐ Tender ☐ Construction ☐ Information ☐ Preliminary ☐ As Built ☐

Scale [M]
1:50 8m
1:20 3.2m

Revision: – – – –

Client:

pma
Philip Millson Architecture

T: +44(0)161 367 2320 F: +(0)161 367 7322 W: philipmillsonarchitecture.co.uk E: info@philipmillsonarchitecture.co.uk Registered in Cardiff No 2170580

Project Title: The Britons Protection, 50 Great Bridgewater Street, Manchester, M1 5LE

Drawing Title: Existing Elevations

Drawing Number: 1629-1.02

Revision:

Drawn: JP | Checked: | Date: 27-2-12

Scale: 1:100@A1