Reproduced from Ordnance Survey digital map data © Crown copyright 2011. All rights reserved. Licence number 0100031673

SCALE m 0 10 20 30 40 50 60 70 80 90 100

1:1,000

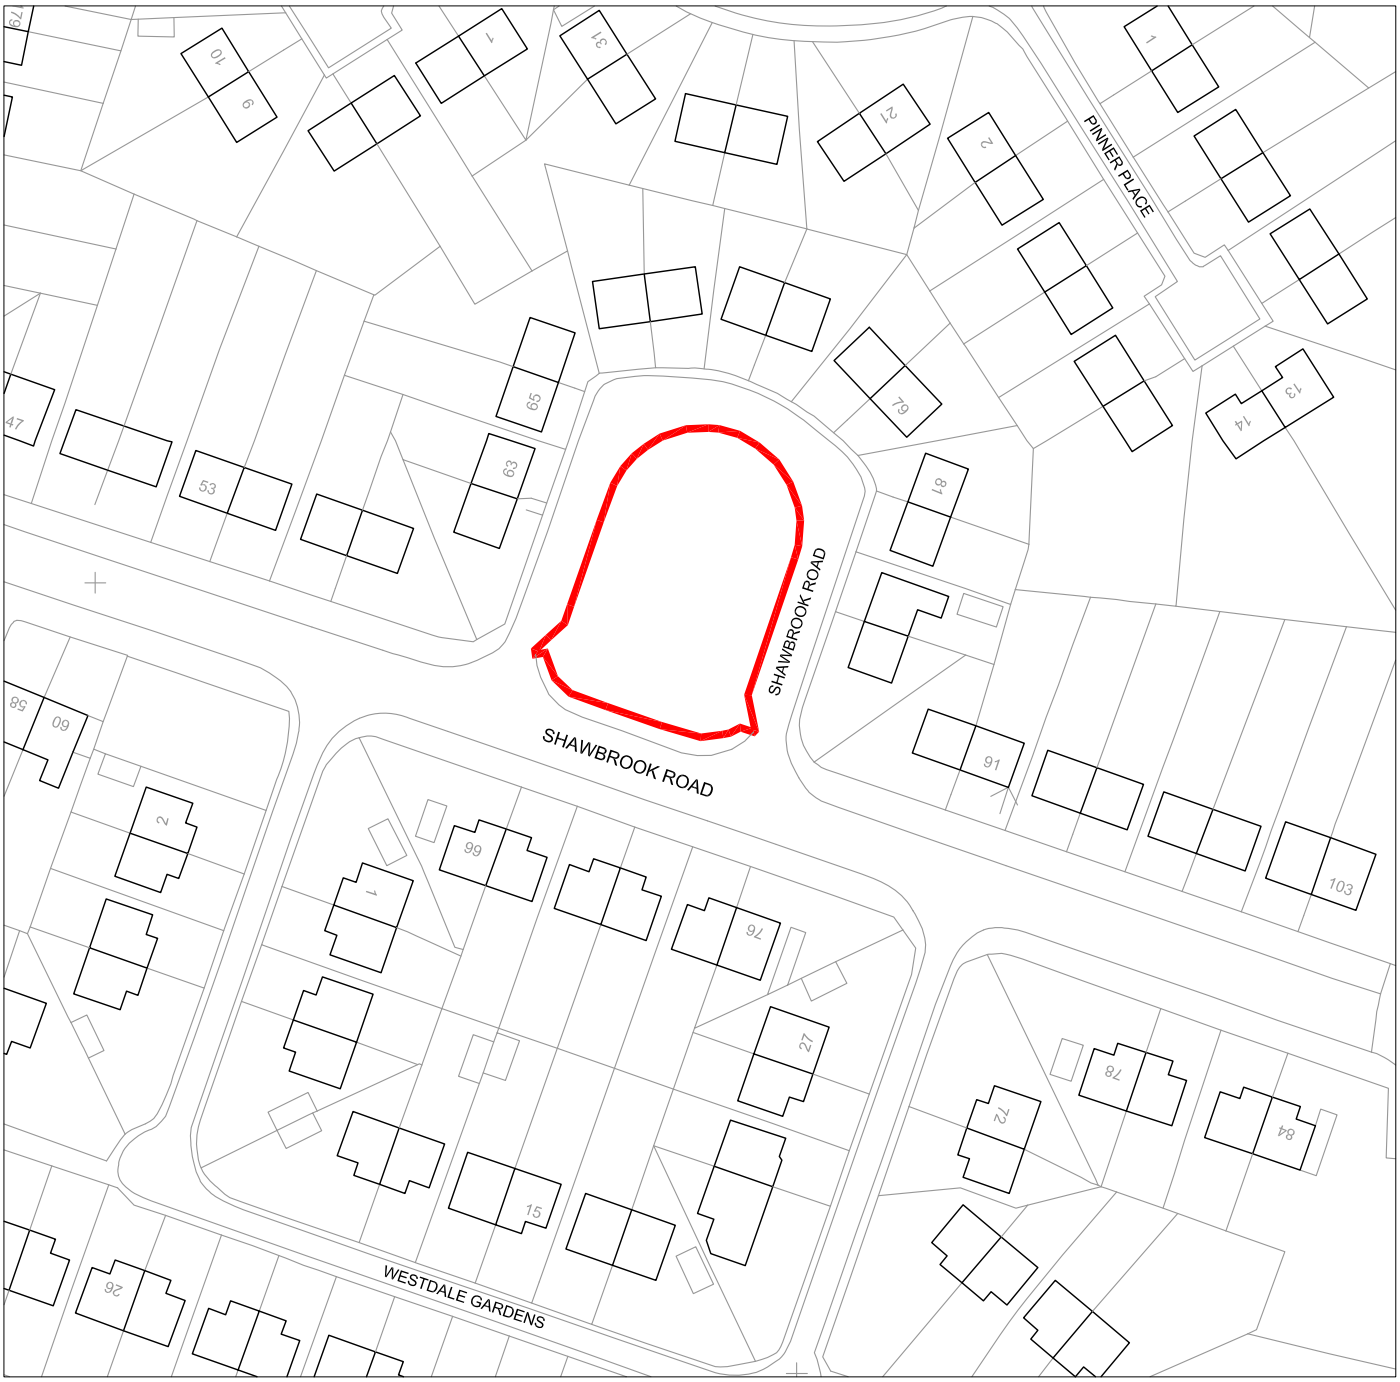

CAPITA SYMONDS

EMERSON HOUSE
ALBERT STREET
ECCLES
MANCHESTER
M30 0TE
TEL 0161 779 4800
www.capitasymonds.co.uk

status: PLANNING

client: Southway Housing Trust

project title: Southway Environmental Improvements

drawing title: Location Plan - Shawbrook Road
Amenity Green Space - SG13

scale @ A4	designed by	drawn by	checked by	approved by	date drawn
1:1000		JC			Oct'12

project no.: UV002257

drawing no.: UV002257-L-AM-LP203.7

revision:

Do Not Scale From This Drawing