THIS DRAWING TOGETHER WITH THE DESIGN IS COPYRIGHT OF THE ARCHITECT.
FIGURED DIMENSIONS SHOULD BE FOLLOWED AND SCALED DIMENSIONS SHOULD BE CHECKED WITH THE ARCHITECT.
ANY DISCREPANCY MUST BE REPORTED TO THE ARCHITECT IMMEDIATELY AND PRIOR TO PROCEEDING.

REVISIONS

A 18.03.08. AMENDED FIRST FLOOR PLAN & EXISTING SIGHT LINE TO RIVA ROAD.

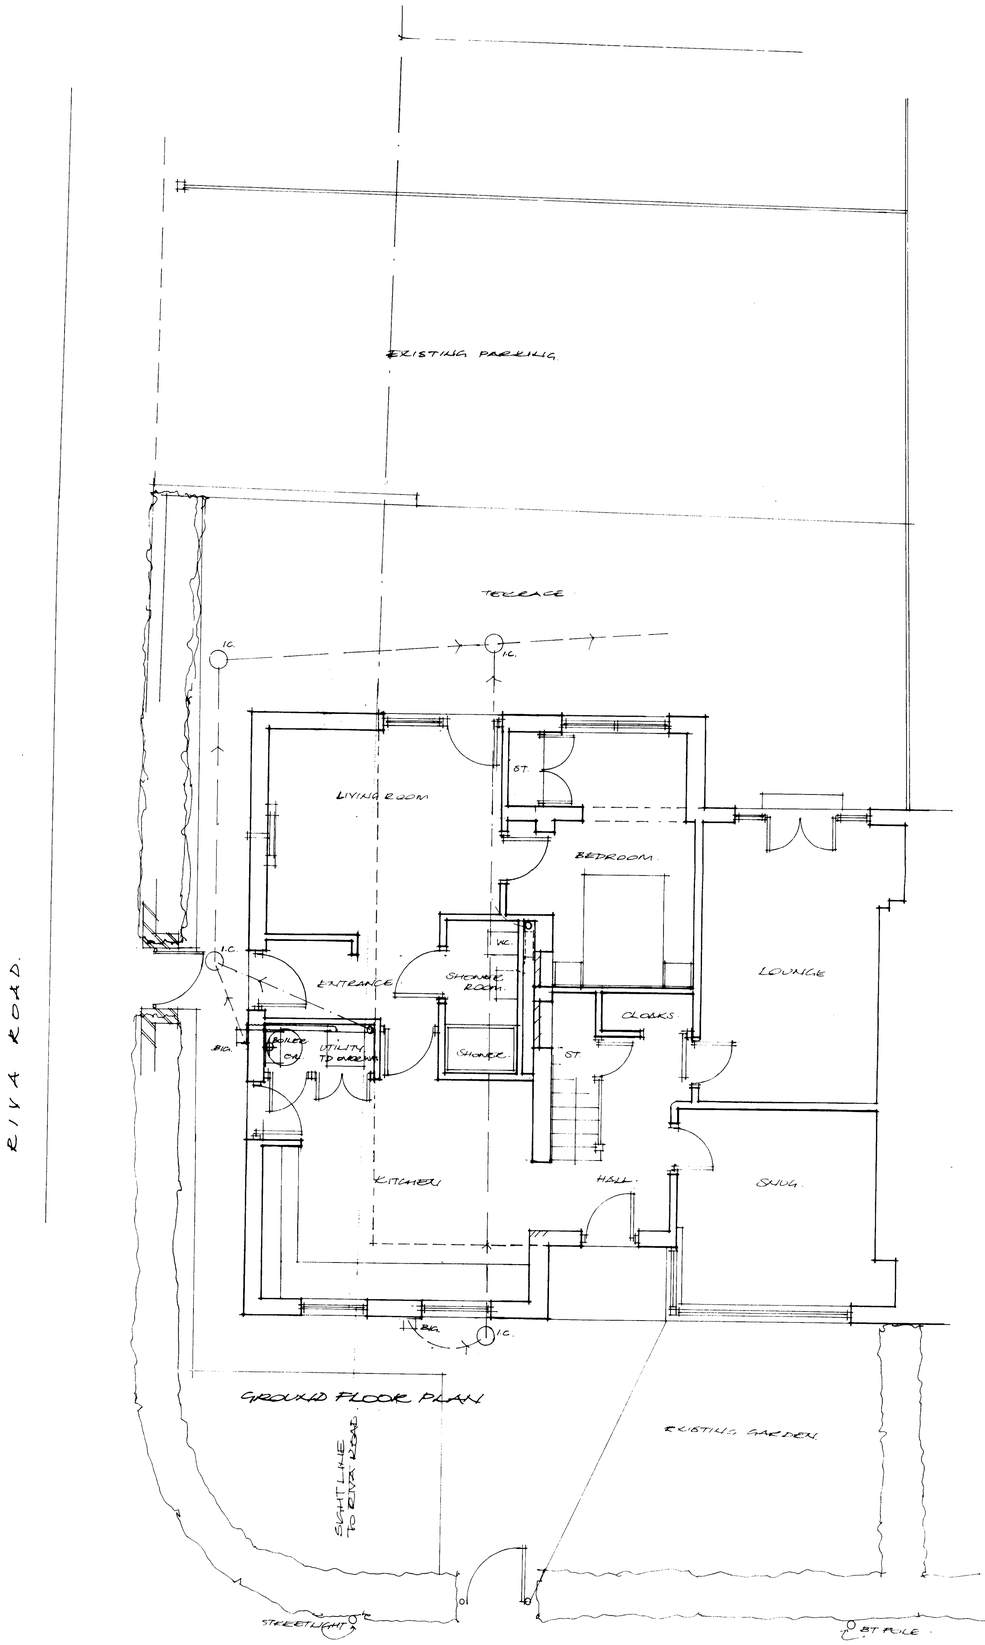

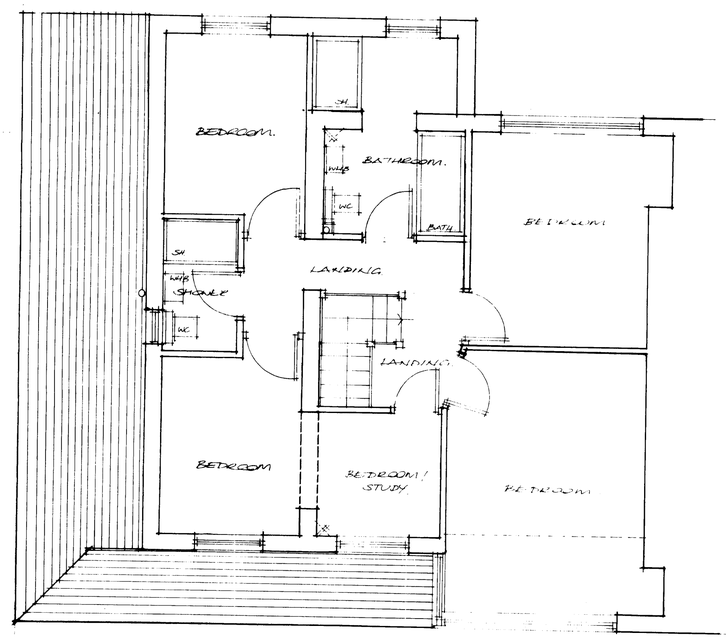

PLANNING
AGKD
REPLIED
RECD 20 MAR 2008

	INIT.	DATE
M		
M		
M		
ORIGINATION		

Original Drawn By	Date
EW	DEC 2007

wdp©

the wright design partnership
15 main street, kirkby lonsdale, cumbria LA6 2AQ
tel / 015242 71697 fax / 015242 73769
email / mail@wdparchitects.co.uk

Client: MR. P. O'DONNELL

Contract: 10 QUEENSWAY EAST WASSBOROUGH

Drawing Title: PROPOSED PLANS

Scale	Job No	Drg No
1:50	KL2320	04 A

GRAPHIC DESIGN SUPPLIES LTD 529089