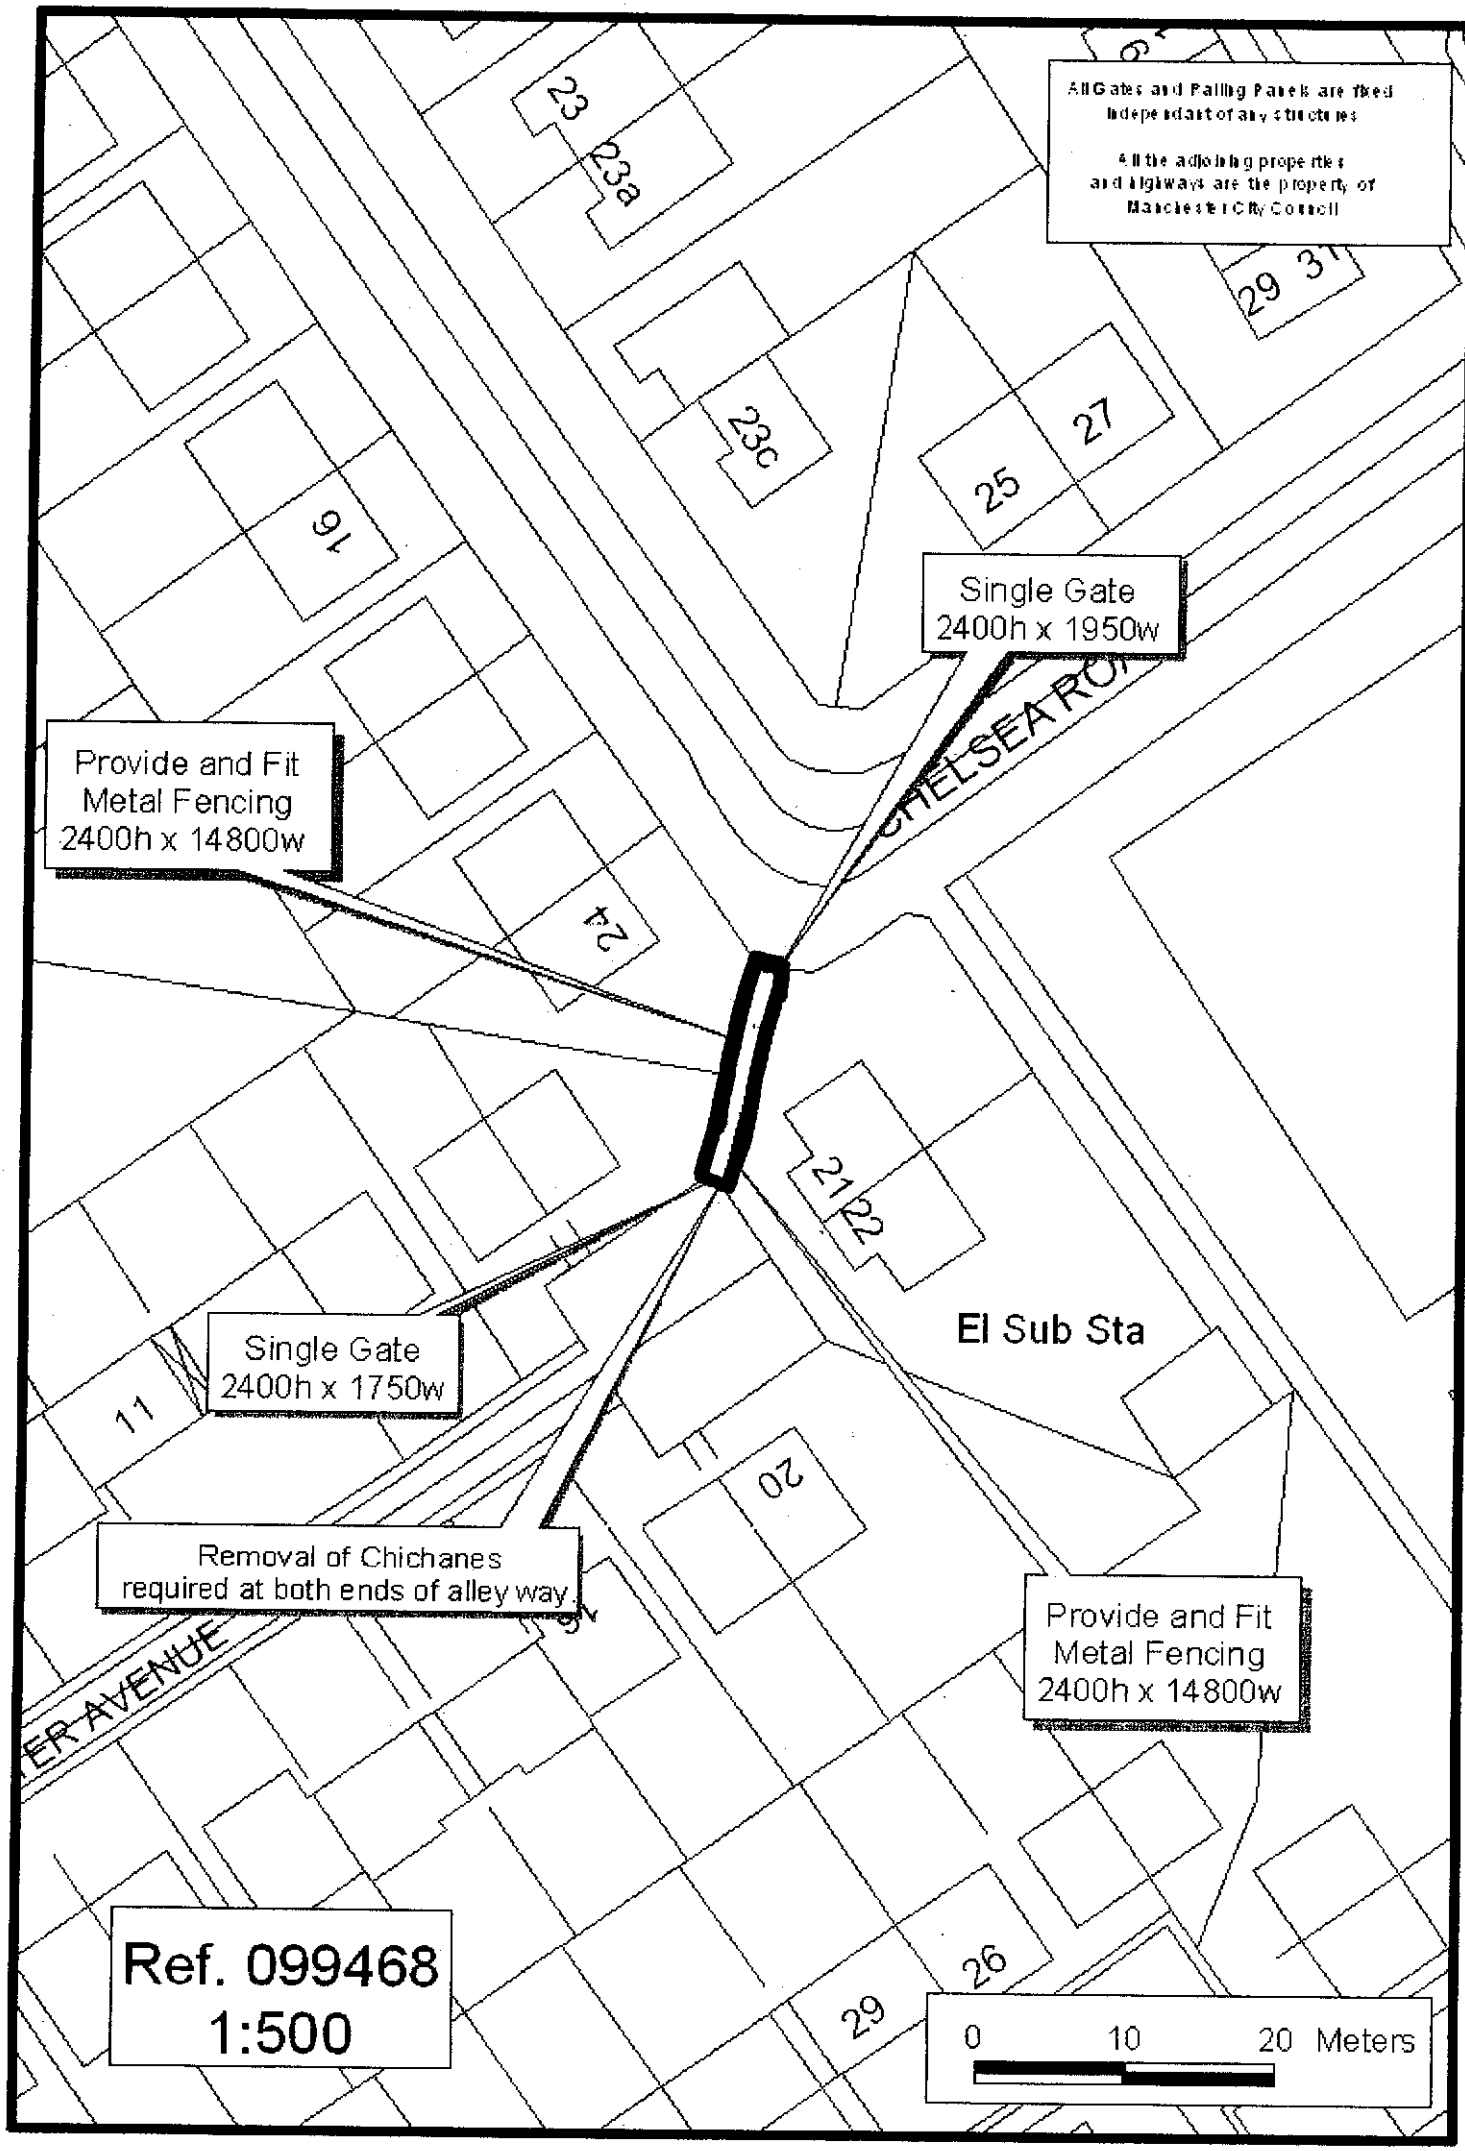
All Gates and Railing Panels are fixed independant of any structures
All the adjoining properties and highways are the property of Manchester City Council
Single Gate 2400h x 1950w
Provide and Fit Metal Fencing 2400h x 14800w
Single Gate 2400h x 1750w
Removal of Chichanes required at both ends of alley way
Provide and Fit Metal Fencing 2400h x 14800w
El Sub Sta
CHELSEA RO
ER AVENUE
Ref. 099468
1:500
0 10 20 Meters