Notes:
Sketch schemes may be based on plan information of unknown origin and is subject to verification and survey.
Contractors must verify all dimensions on site before commencing any work or shop drawings. This drawing is not to be scaled. Use figured dimensions only.
Building areas are liable to adjustment over the course of the design process due to ongoing construction detailing developments.

Subject to statutory approvals and survey.

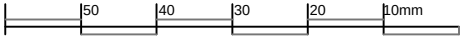

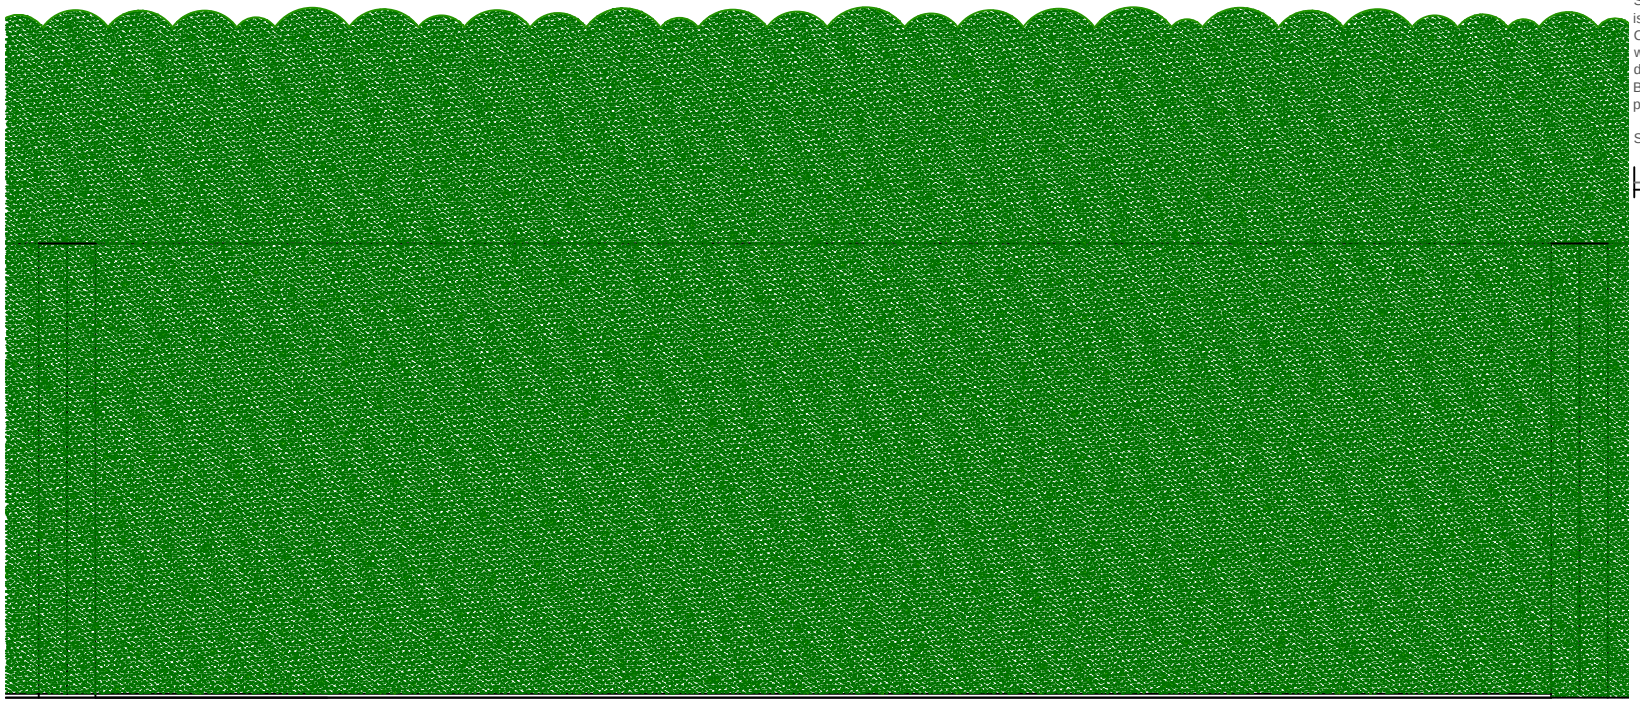

TYPICAL ELEVATION 1: 10

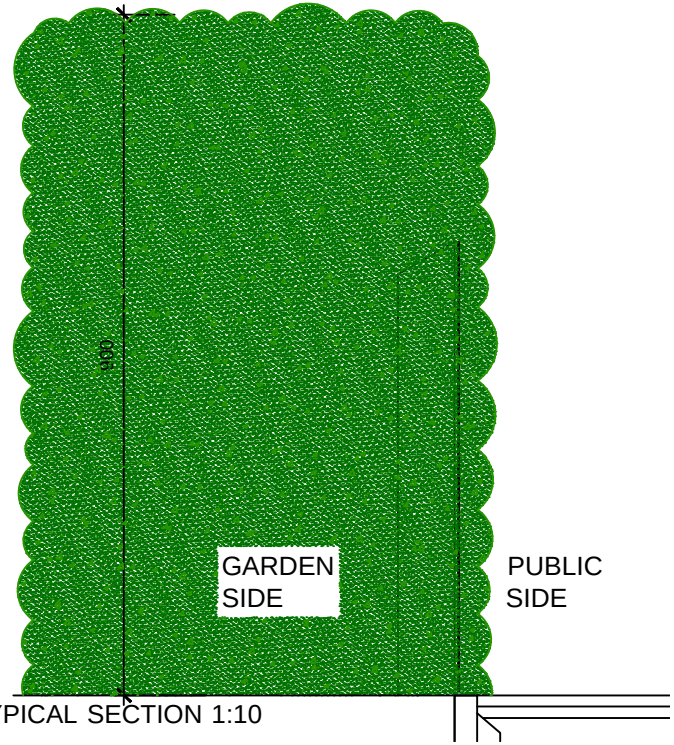

TYPICAL SECTION 1:10

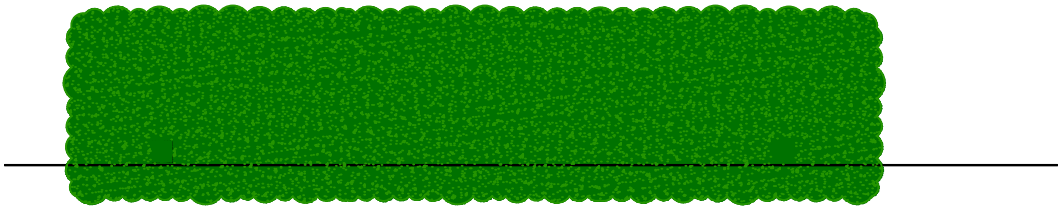

TYPICAL PLANTING PLAN (NTS)

N.B. Growth Levels and density will be achievable with regular maintenance.

revisions -
status -

edward architectural services ltd
prospect house 32 sovereign street leeds ls1 4bj t 0113 398 4000
www.eas-limited.co.uk

project Standard Details
client Gleeson Homes & Regeneration
title Boundary Details
600mm High mesh / hedge - 5YRS
drawn djb checked jh date 28.03.12 scale 1:10@A4
job no 0282 drawing no SD107/5 rev -