
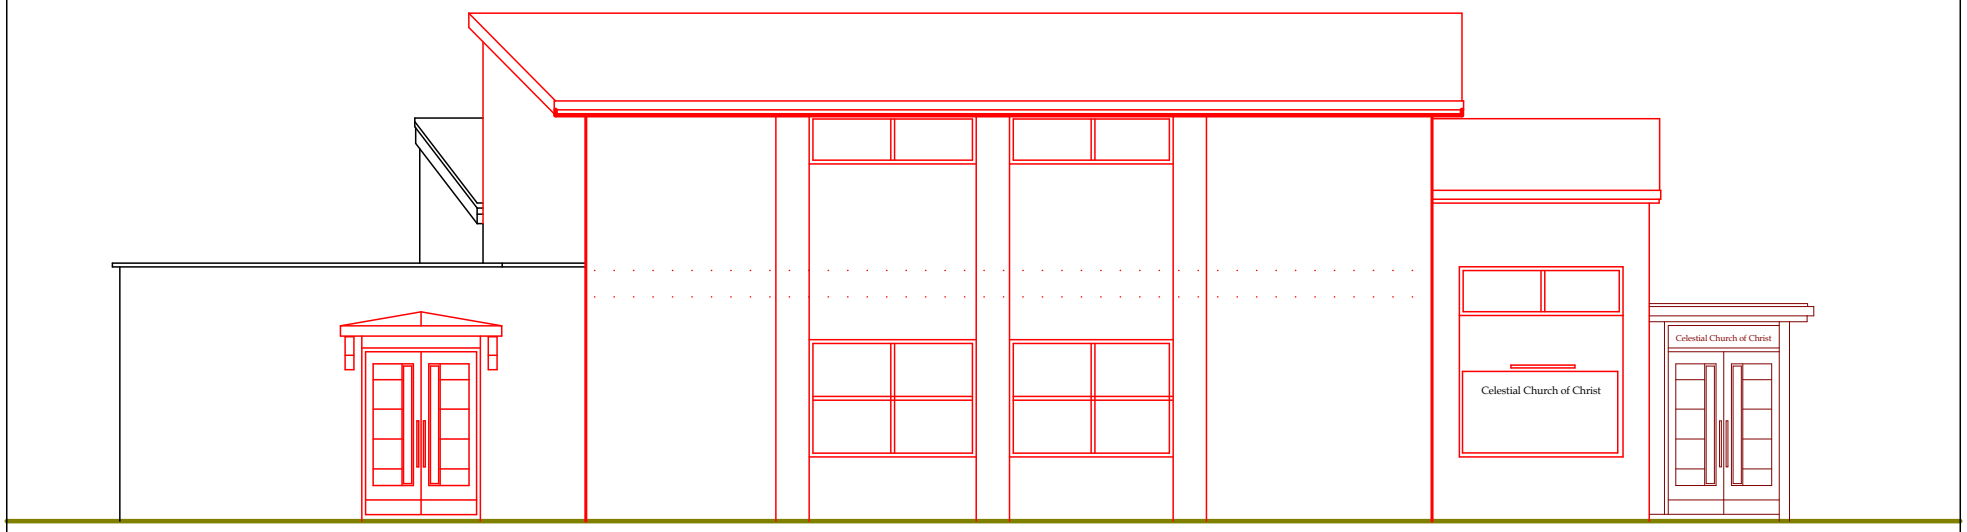


New secondary entrance

Main entrance

EAST ELEVATION A AS PROPOSED

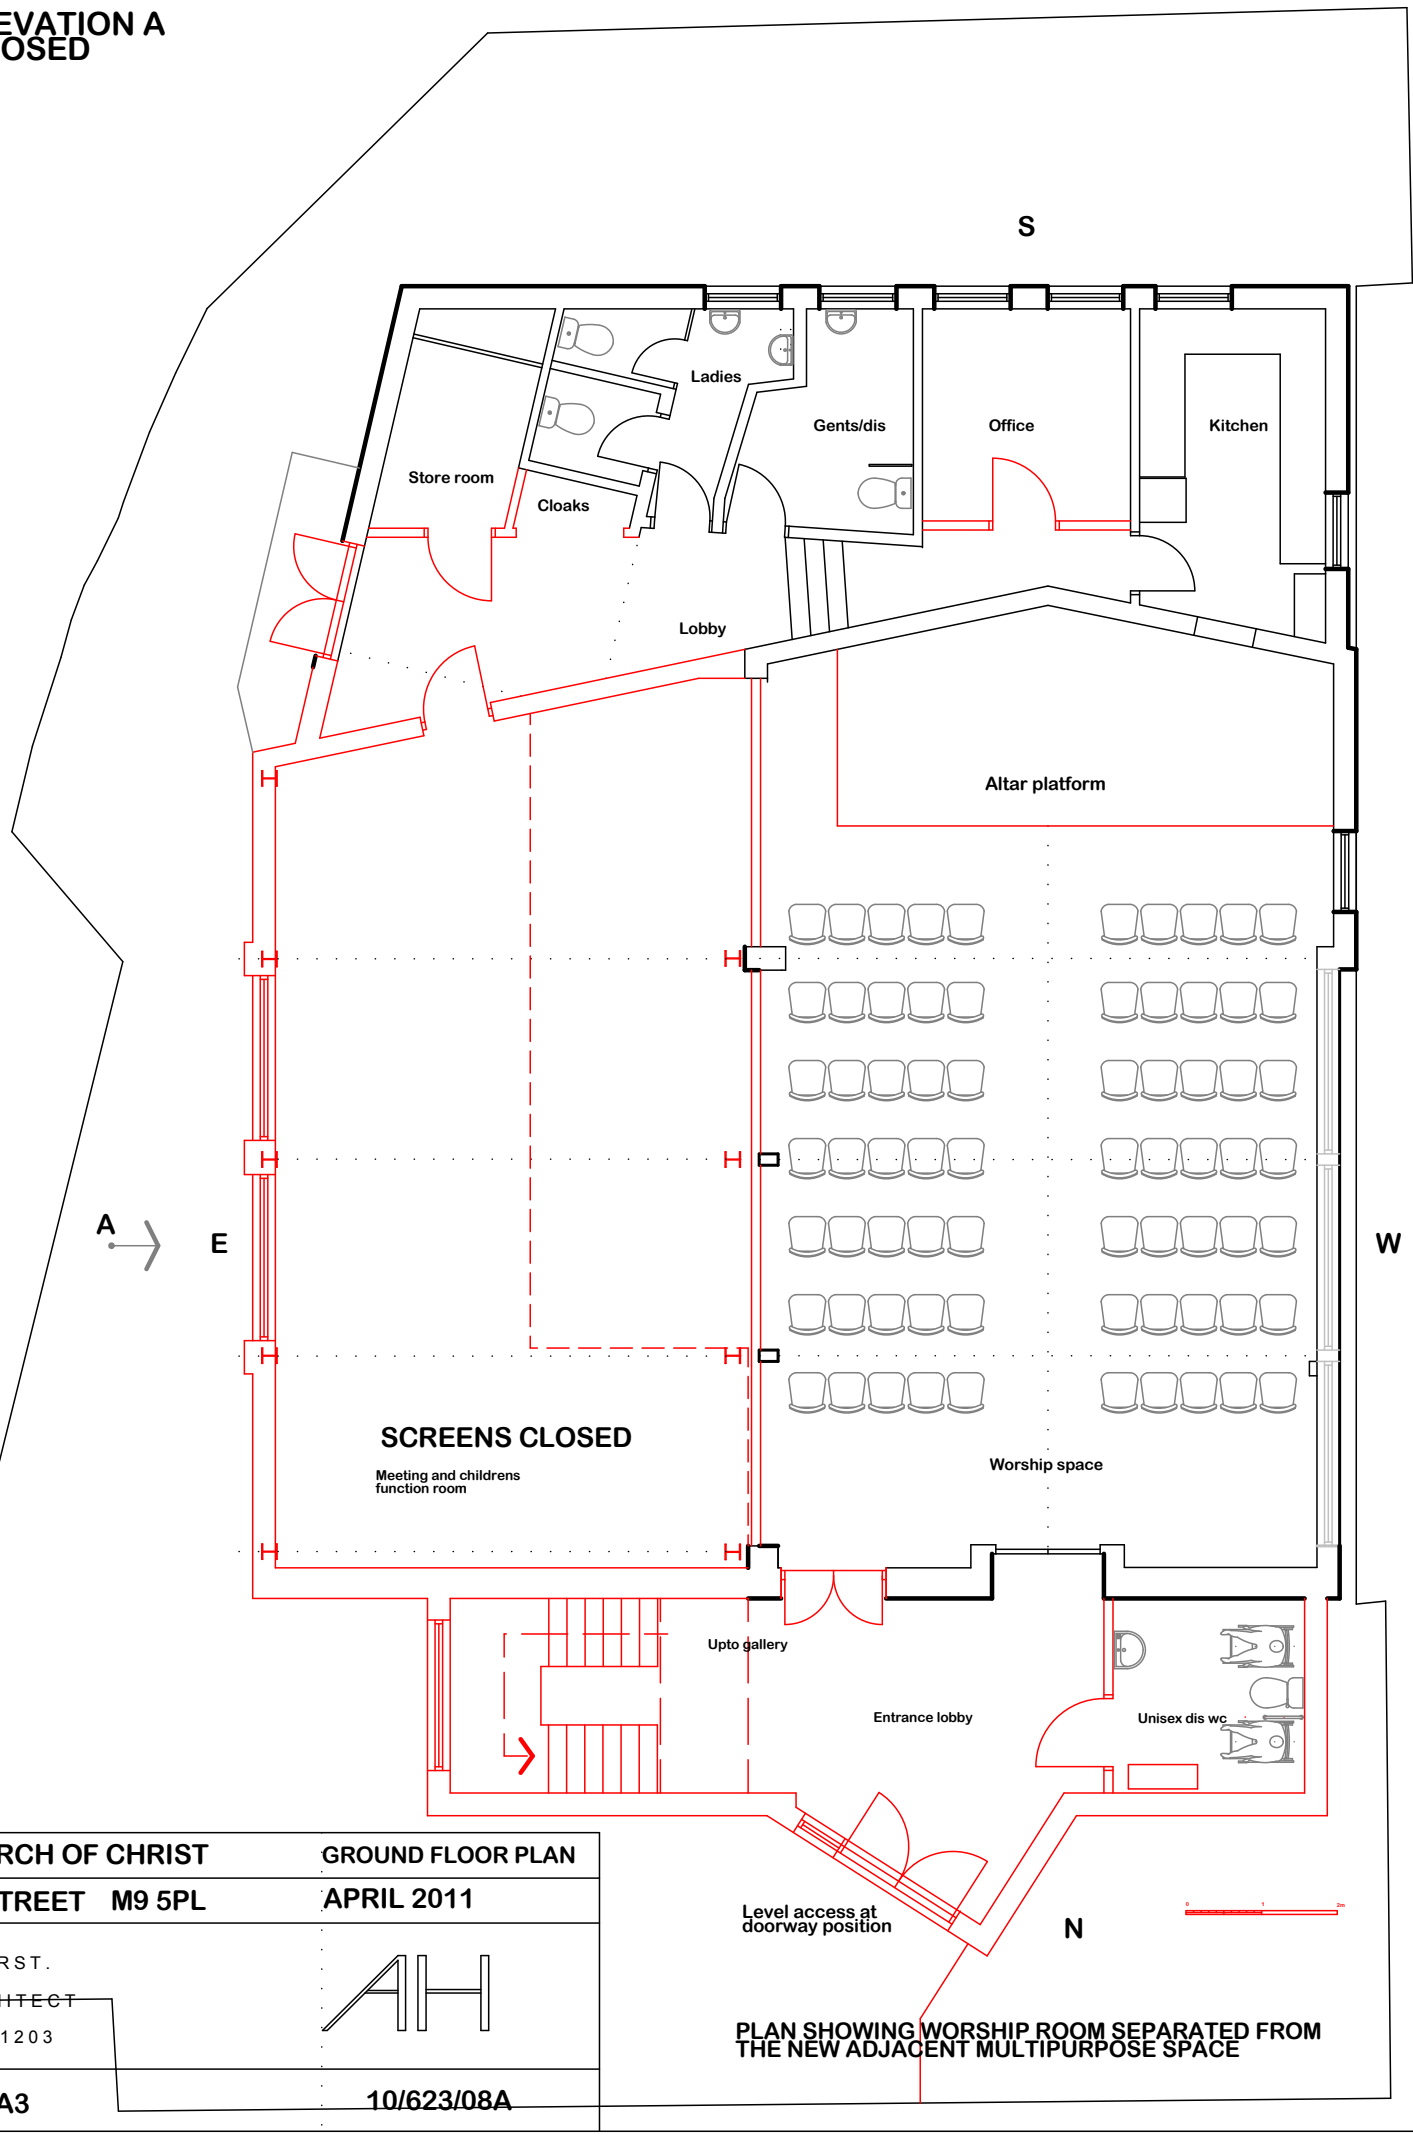

PLAN SHOWING WORSHIP ROOM SEPARATED FROM THE NEW ADJACENT MULTIPURPOSE SPACE

CELESTIAL CHURCH OF CHRIST	GROUND FLOOR PLAN
49-51 VERNON STREET M9 5PL	APRIL 2011
ALAN JAMES HURST. CHARTERED ARCHITECT TEL: 0161 456 1203	AH
SCALE 1:100 at A3	10/623/08A