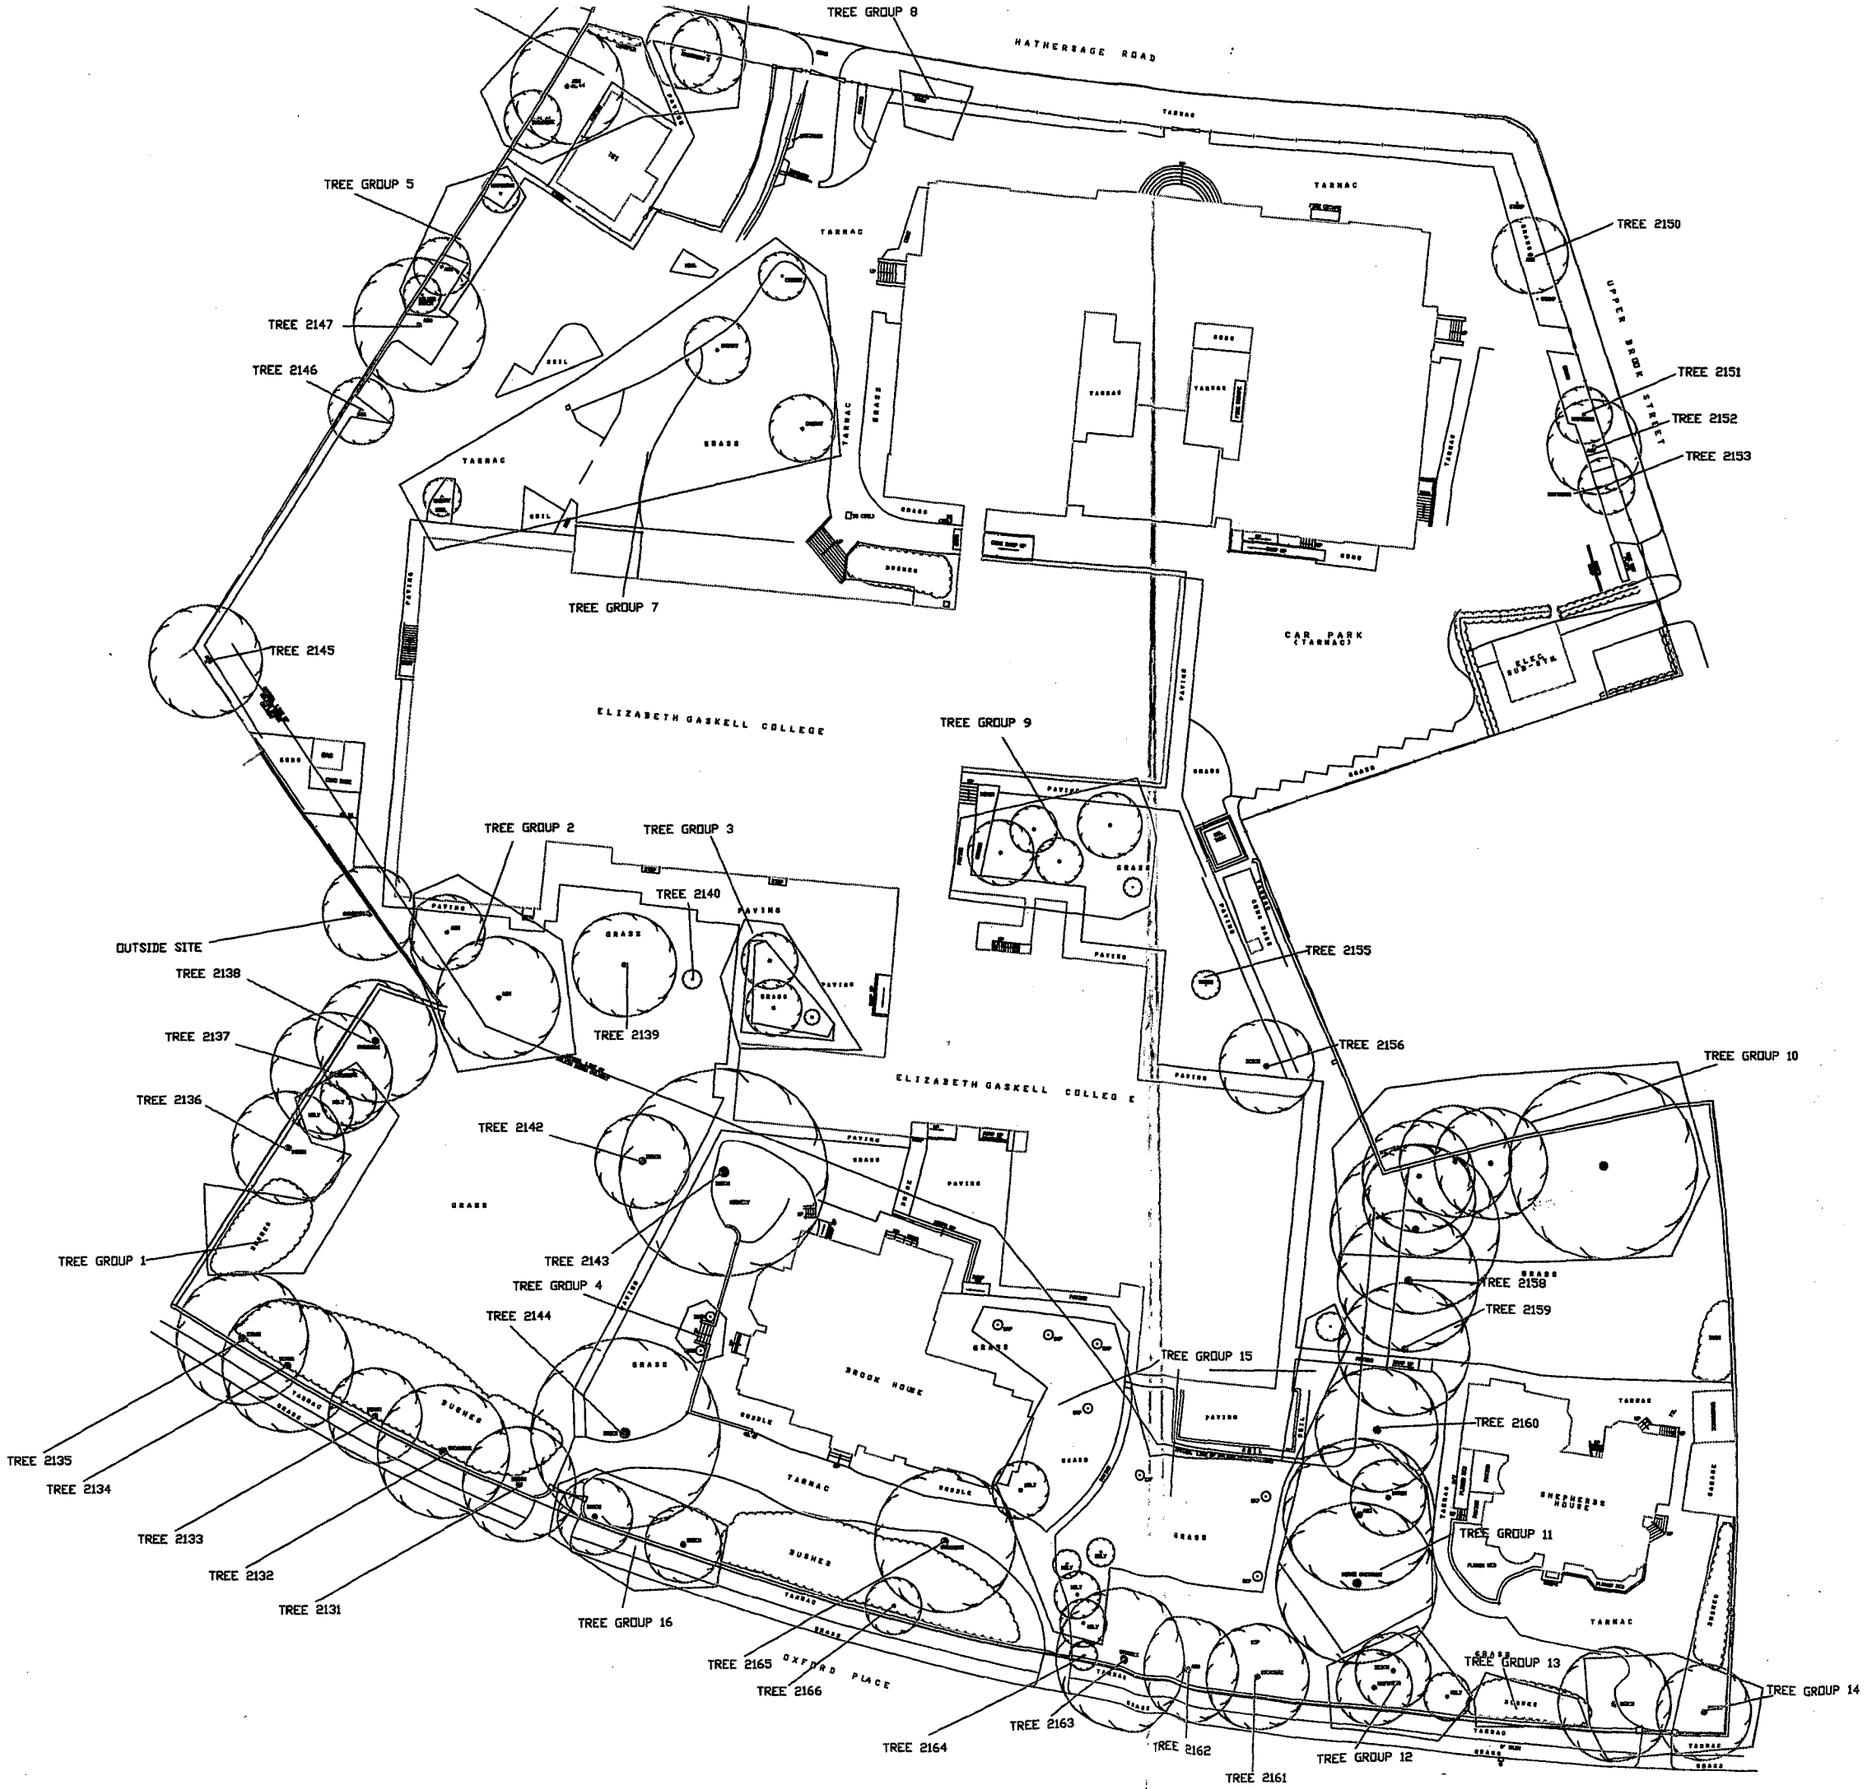

Tree/group numbering system

T1

PLANNING
ACK'D
REPLIED
REC'D 23 NOV 2011
M DATE
M
M
FOR ACTION

AMENITY TREE CARE Ltd

Client:
MMU

Project:
Gaskell Campus

Detail:
tree / group location plan

Drawn By:	Date:	Scale:
SB	Aug 2008	NTS

Drg No: TR-01

Revision: