PLANNING
RECEIVED
02 JUN 2008

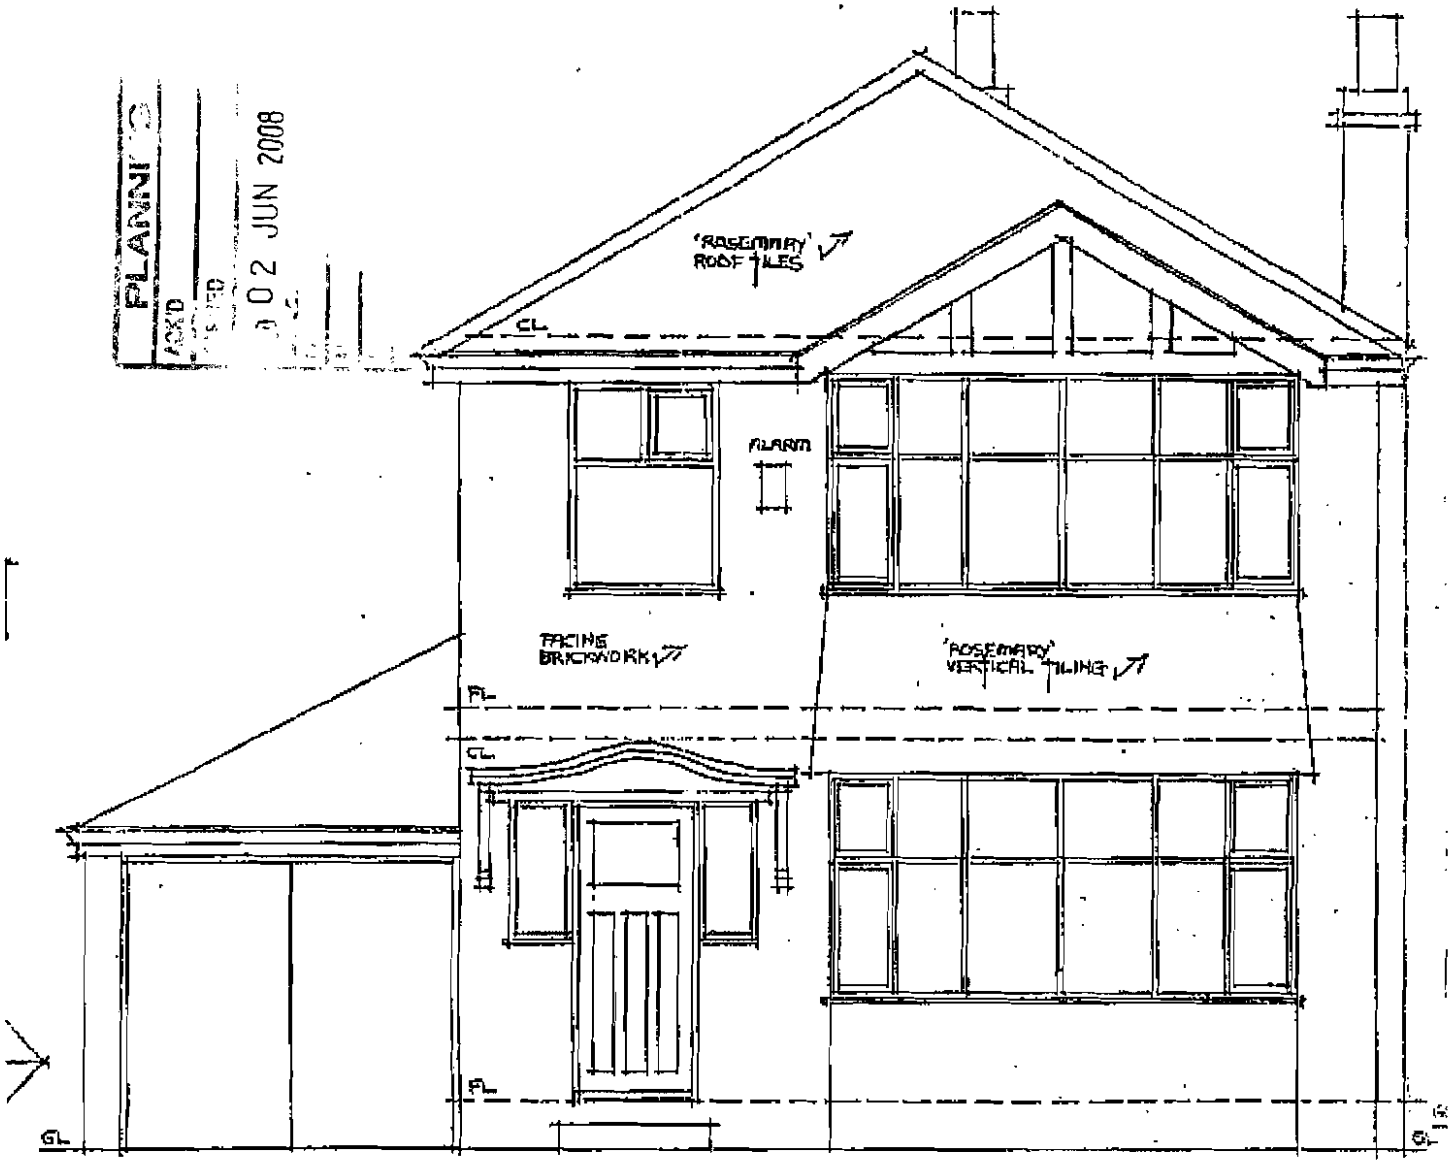

FRONT ELEVATION