
Plans prepared for Local Authority approval


All dimensions to be checked on site

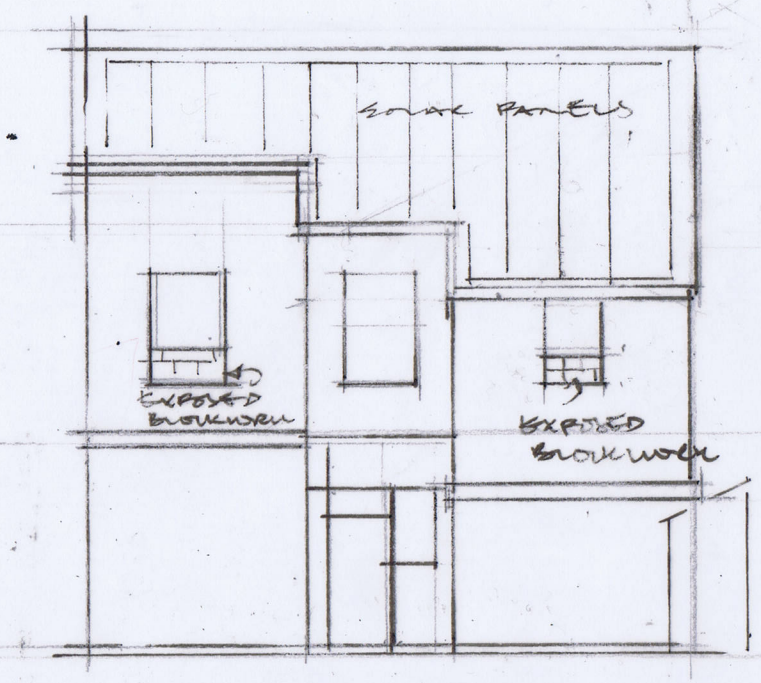


EXISTING FRONT ELEVATION



EXISTING REAR ELEVATION

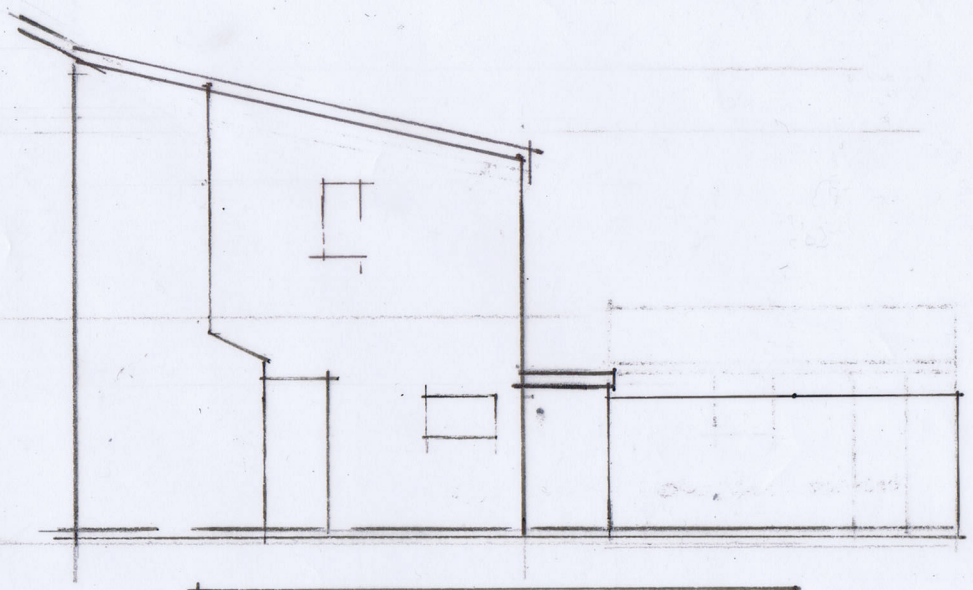

EXISTING SIDE ELEVATION

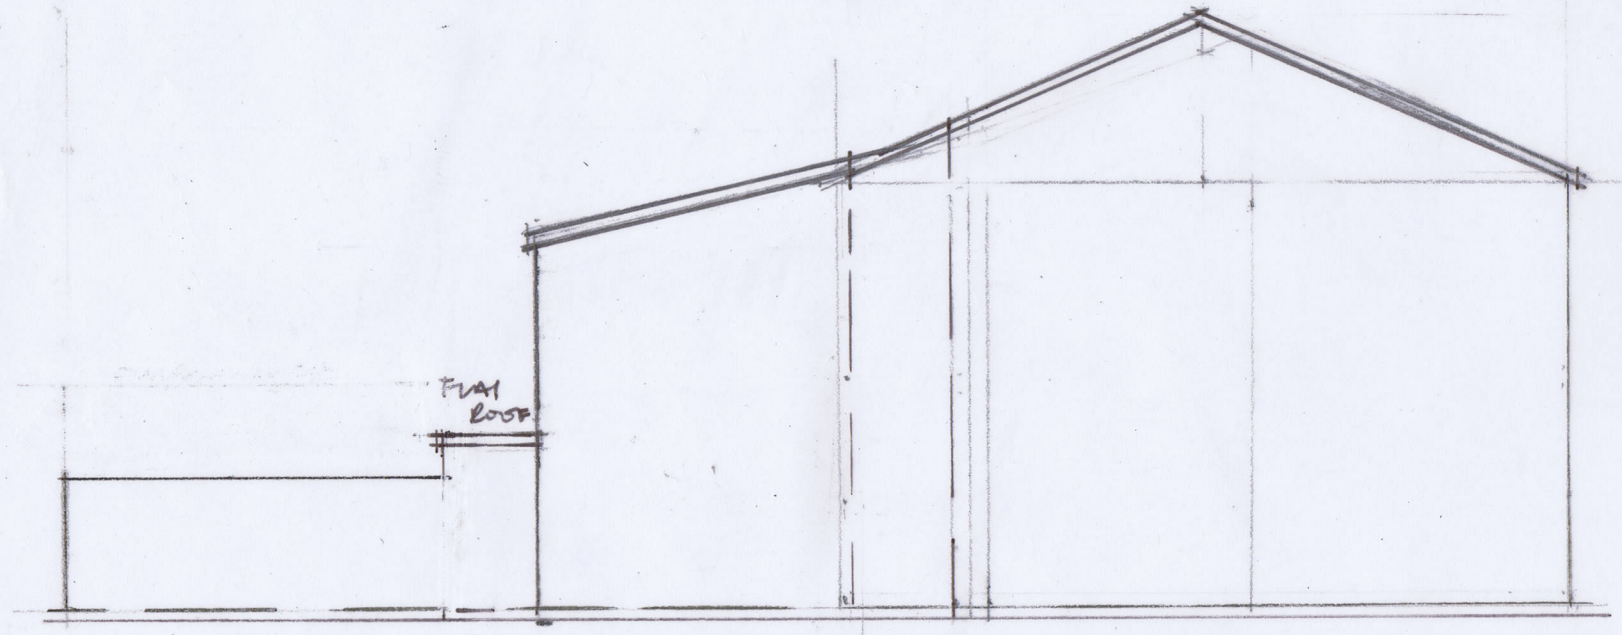

EXISTING SIDE ELEVATION

Proposed alterations and change of use at

84 Church Road Northenden M22 4NW

Existing Elevations

Scale 1:100@A3

DrwgNo. PA 042012/06