
REF NO: 784
91 SLADE LANE
LONGSIGHT
MANCHESTER
M13 0GW

SITE PLAN

pdfMachine
Is a pdf writer that produces quality PDF files with ease!
Produce quality PDF files in seconds and preserve the integrity of your original documents. Compatible across nearly all Windows platforms, if you can print from a windows application you can use pdfMachine.
Get yours now!

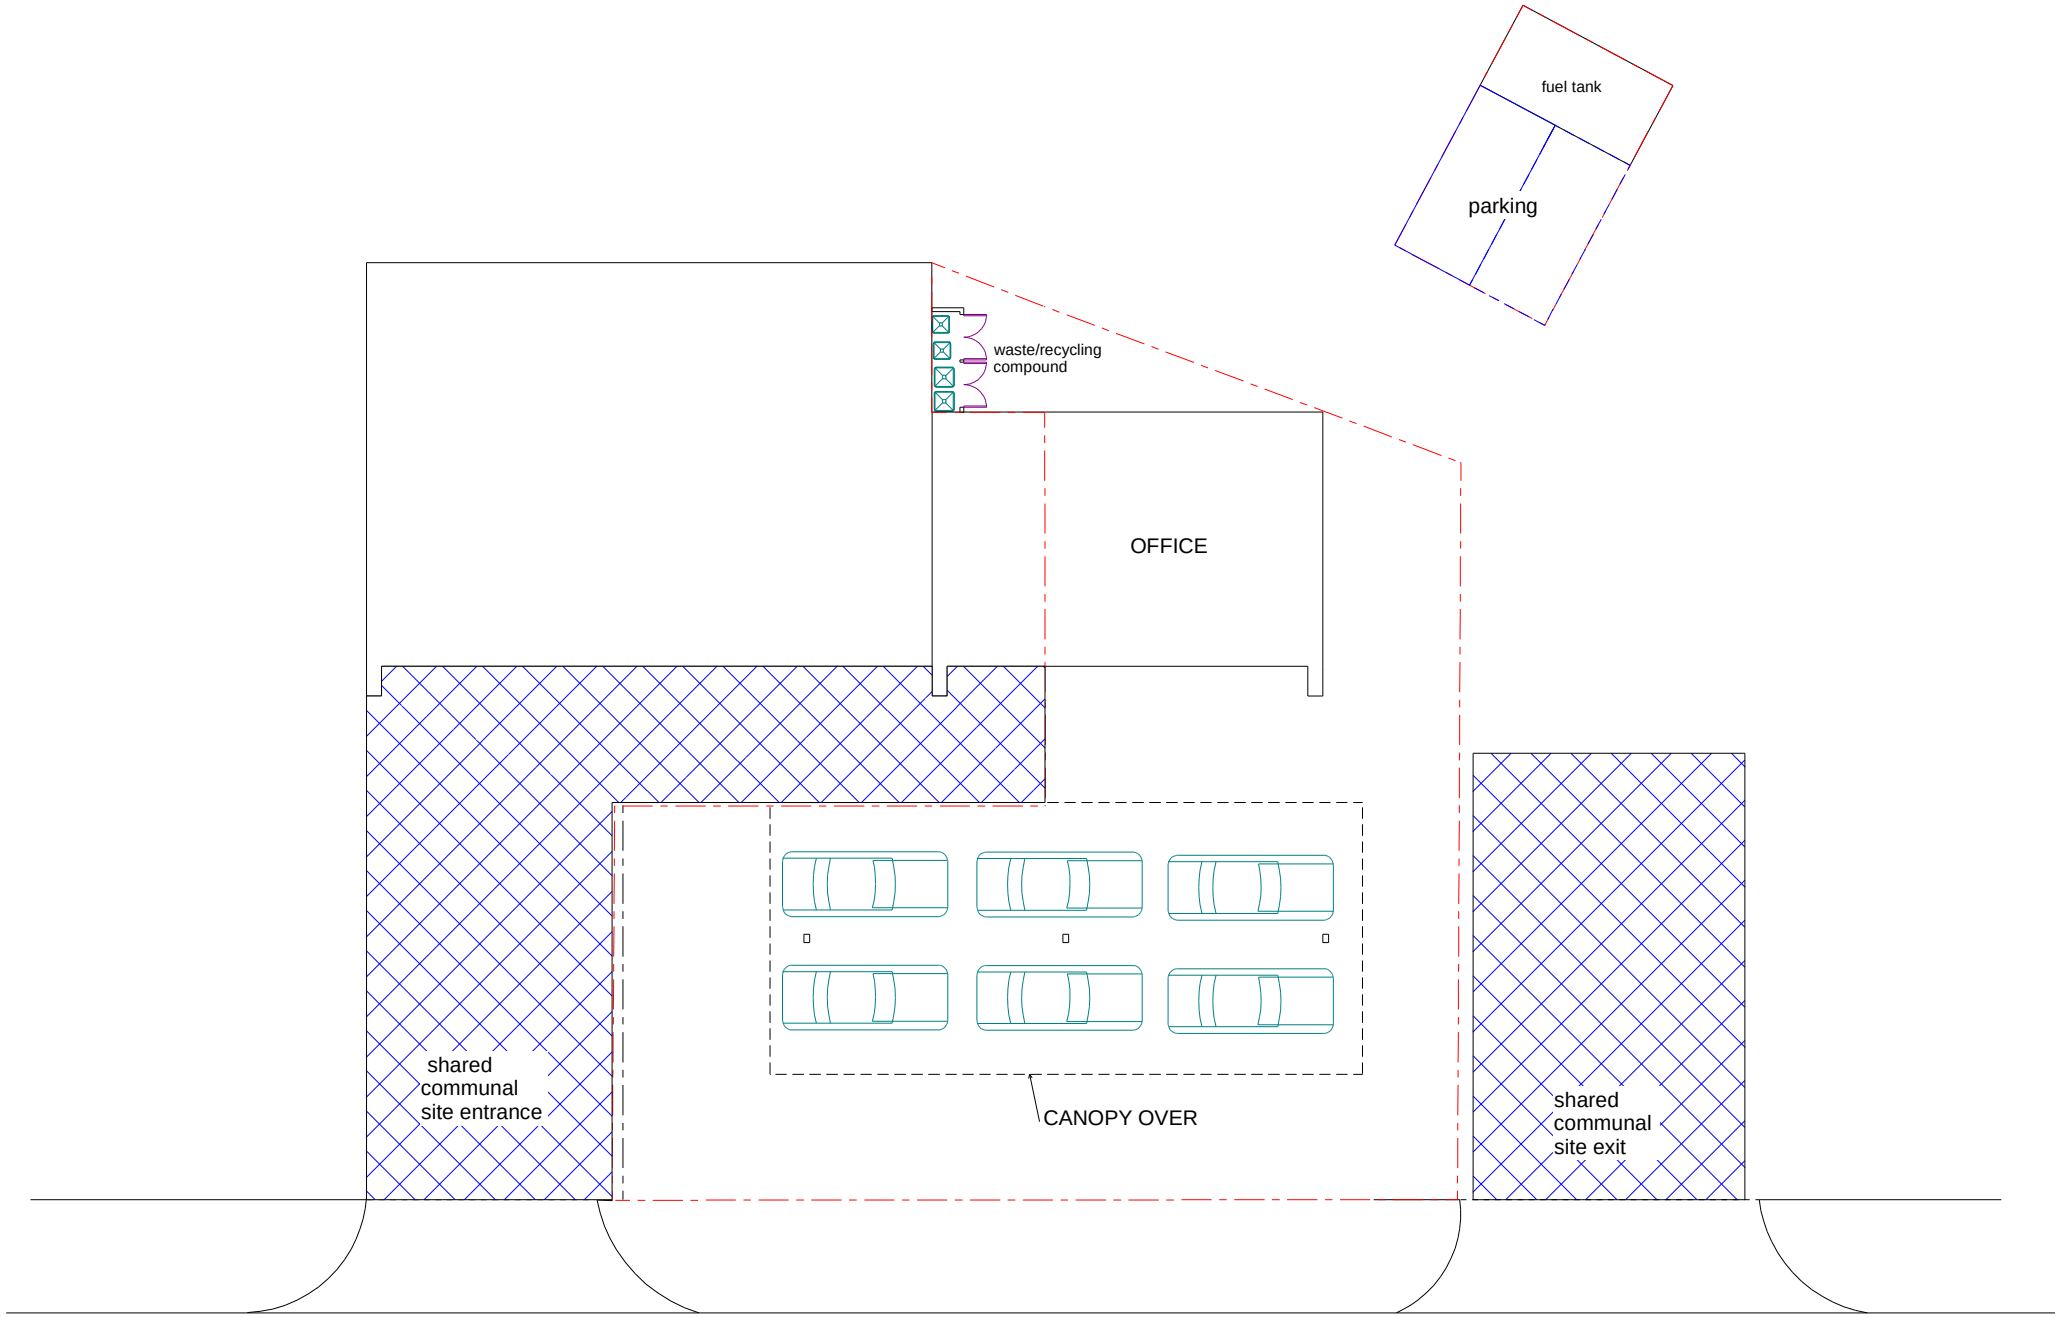

Scale: metres 0 0.5 1.0 1.5 2.0 3.0 4.0 5.0

91 SLADE LANE LONGSIGHT
MANCHESTER M13 0GW
drwg no.: 784/1 scale: 1/200
drawn by: gff date: 03.11.08
EXISTING SITE PLAN