SIGN SPECIFICATION DETAILS

A) SIGN WRITTEN LETTERING TO THE FRONT ELEVATION AS SHOWN

B) 1 NO DOUBLE SIDED INTERNALLY LIT PROJECTING SIGN 1000MM X 1100MM X 150MM FABRICATED FROM ALUMINIUM WITH AN INTERNAL FRAMEWORK PAINTED FRET CUT AND BACKED UP IN ACRYLIC.

C) OMITTED

D) OMITTED

E) 4 NO 250W FLOOD LIGHTS TO GIVE A WARM LIGHT

F) 1 NO SET OF 18MM THICK PAINTED TIMBER LETTERS `THE NORTHERN` EXTERNALLY LIT BY 3 NO 50W SIGN LIGHTS ON 500MM ARMS

G) THE EXISTING LANTERN HAS BEEN CLEANED AND RELAMPED WITH A 60W BULB

H) OMITTED

I) 1 NO SET OF 18MM THICK PAINTED TIMBER LETTERS- NON ILLUMINATED

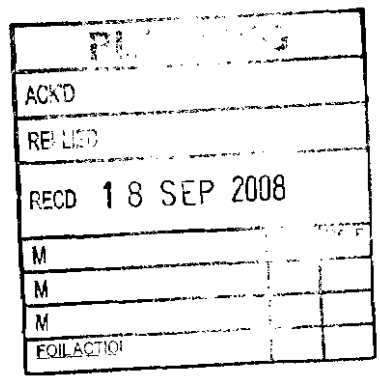

Sign A



Sign B

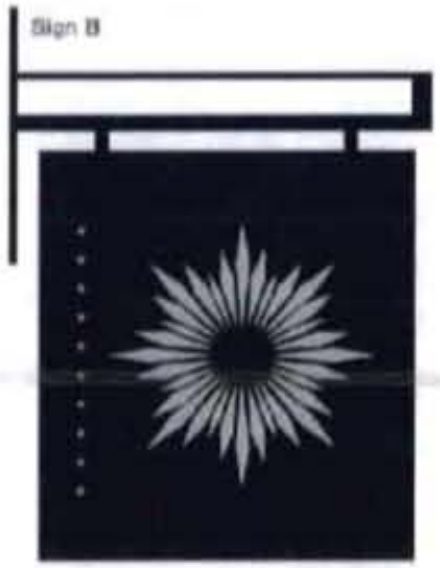

Sign F



Sign G



Sign I

Sign A - Signwritten image to front elevation. O/A area - 10170 x 4400mm
Sign B - One new internally illuminated projecting sign with led feature lights.
Sign consisting of fret cut panels backed up with acrylic.1000 x 1100mm.
Sign C - Omitted from scheme
Sign D - Omitted from scheme.
Sign E - New coloured flood lights to high level. 475mm wide.
Sign F - One set of individual timber dots and letters fixed directly to building fascia. Illuminated by three powerlights on 500mm arms. 2289 x 263mm. Letter h - 222mm.
Sign G - New sofit fixed lantern with star logos. 650mm high.
Sign H - Omitted from scheme.
Sign I - One set of individual letters fixed to building fascia. O/A 1246 x 280mm.

Scale 1:40 & 1:20 @ A3 PU/NOR/01d

PLANNING
04 DEC 2008
INT. DATE
M
M
EGILACTION

insignia
INS AND SERVICES LIMITED
T: 0113 243 8533 F: 0113 243 873
email: sales@insigniasigns.biz
www.insigniasigns.biz

Dulux - 10BB 83/014

Dulux - 80YR 27/630

Black Panels

NB - please always refer to actual paint references for accurate colour representation

CUSTOMER	Punch Taverns
TITLE	The Northern Manchester
DATE	18/10/07
AMENDMENTS	02/11/07, 26/11/07, 30/11/07, 15/09/08, 03/11/08, 07/11/08

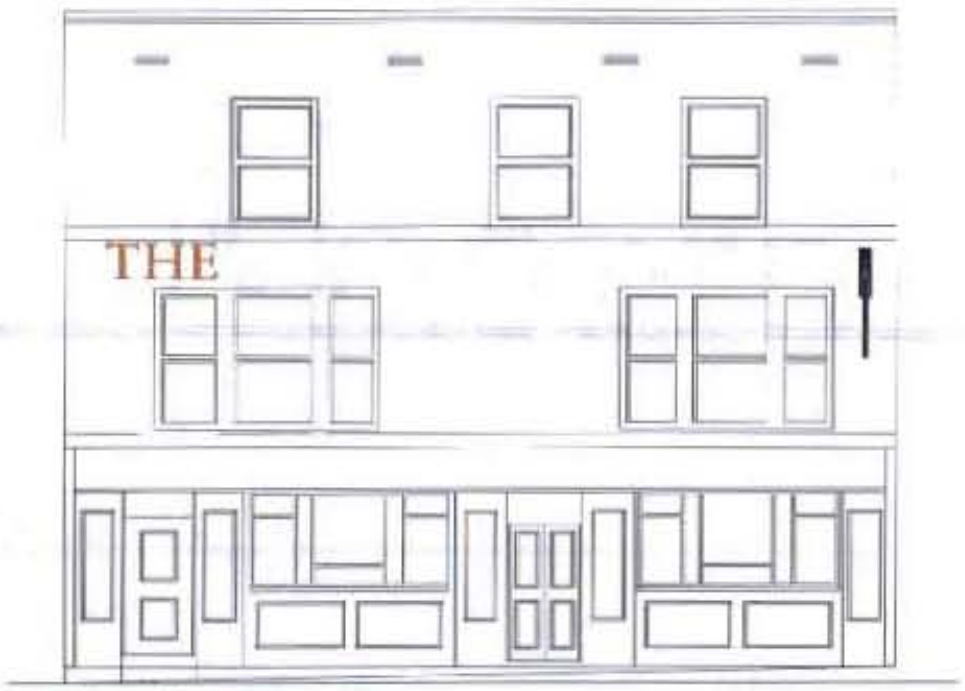

Oldham Street - scale 1:100



Tib Street - scale 1:100

SIGN B - scale 1:10

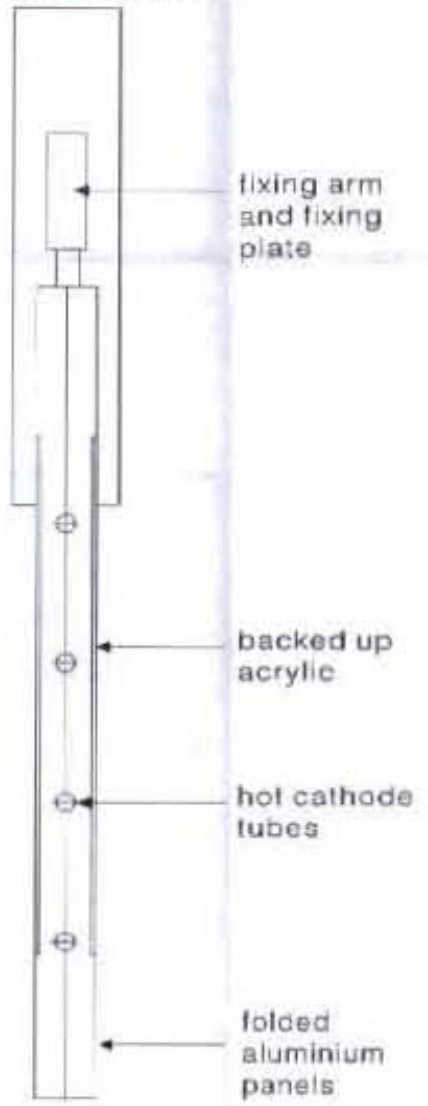

SIGN C - Omitted from scheme

SIGN F - scale 1:10

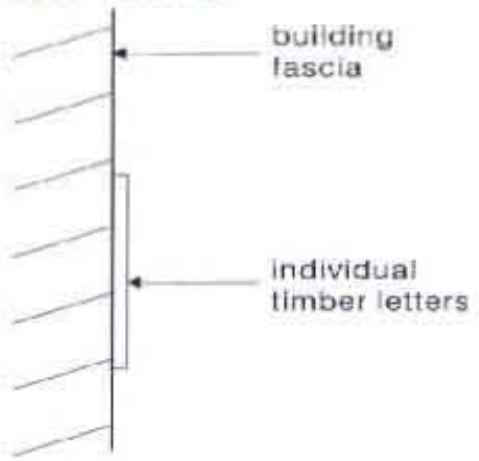

SIGN I - scale 1:10

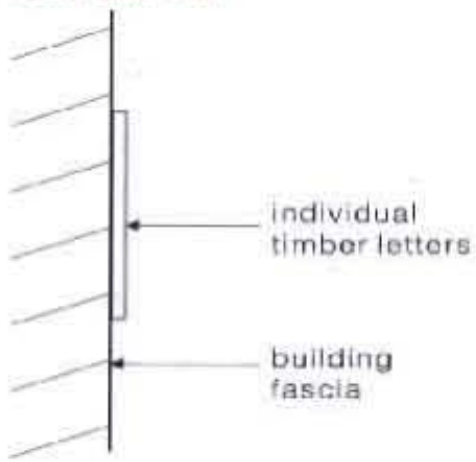

SIGN F - lighting

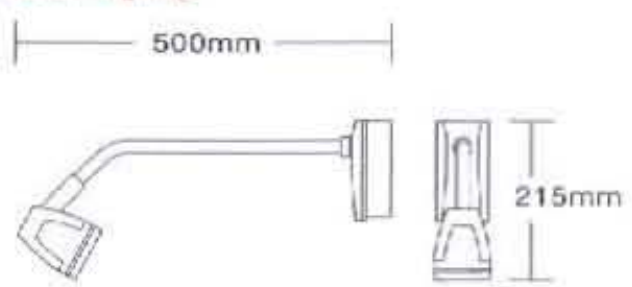

Scale 1:100 & 1:10 @ A3

PU/NOR/02d

PLANNING
ACK'D
04 DEC 2008
M
M
M
FOLLOW ACTION

insignia
SIGN AND SERVICES LIMITED

Dulux - 10BB 83/014

Dulux - 80YR 27/530

Black Panels

NB - please always refer to actual paint references for accurate colour representation

CUSTOMER	Punch Taverns
TITLE	The Northern Manchester
DATE	18/10/07
AMENDMENTS	02/11/07, 26/11/07, 30/11/07, 15/09/08, 03/11/08, 07/11/08

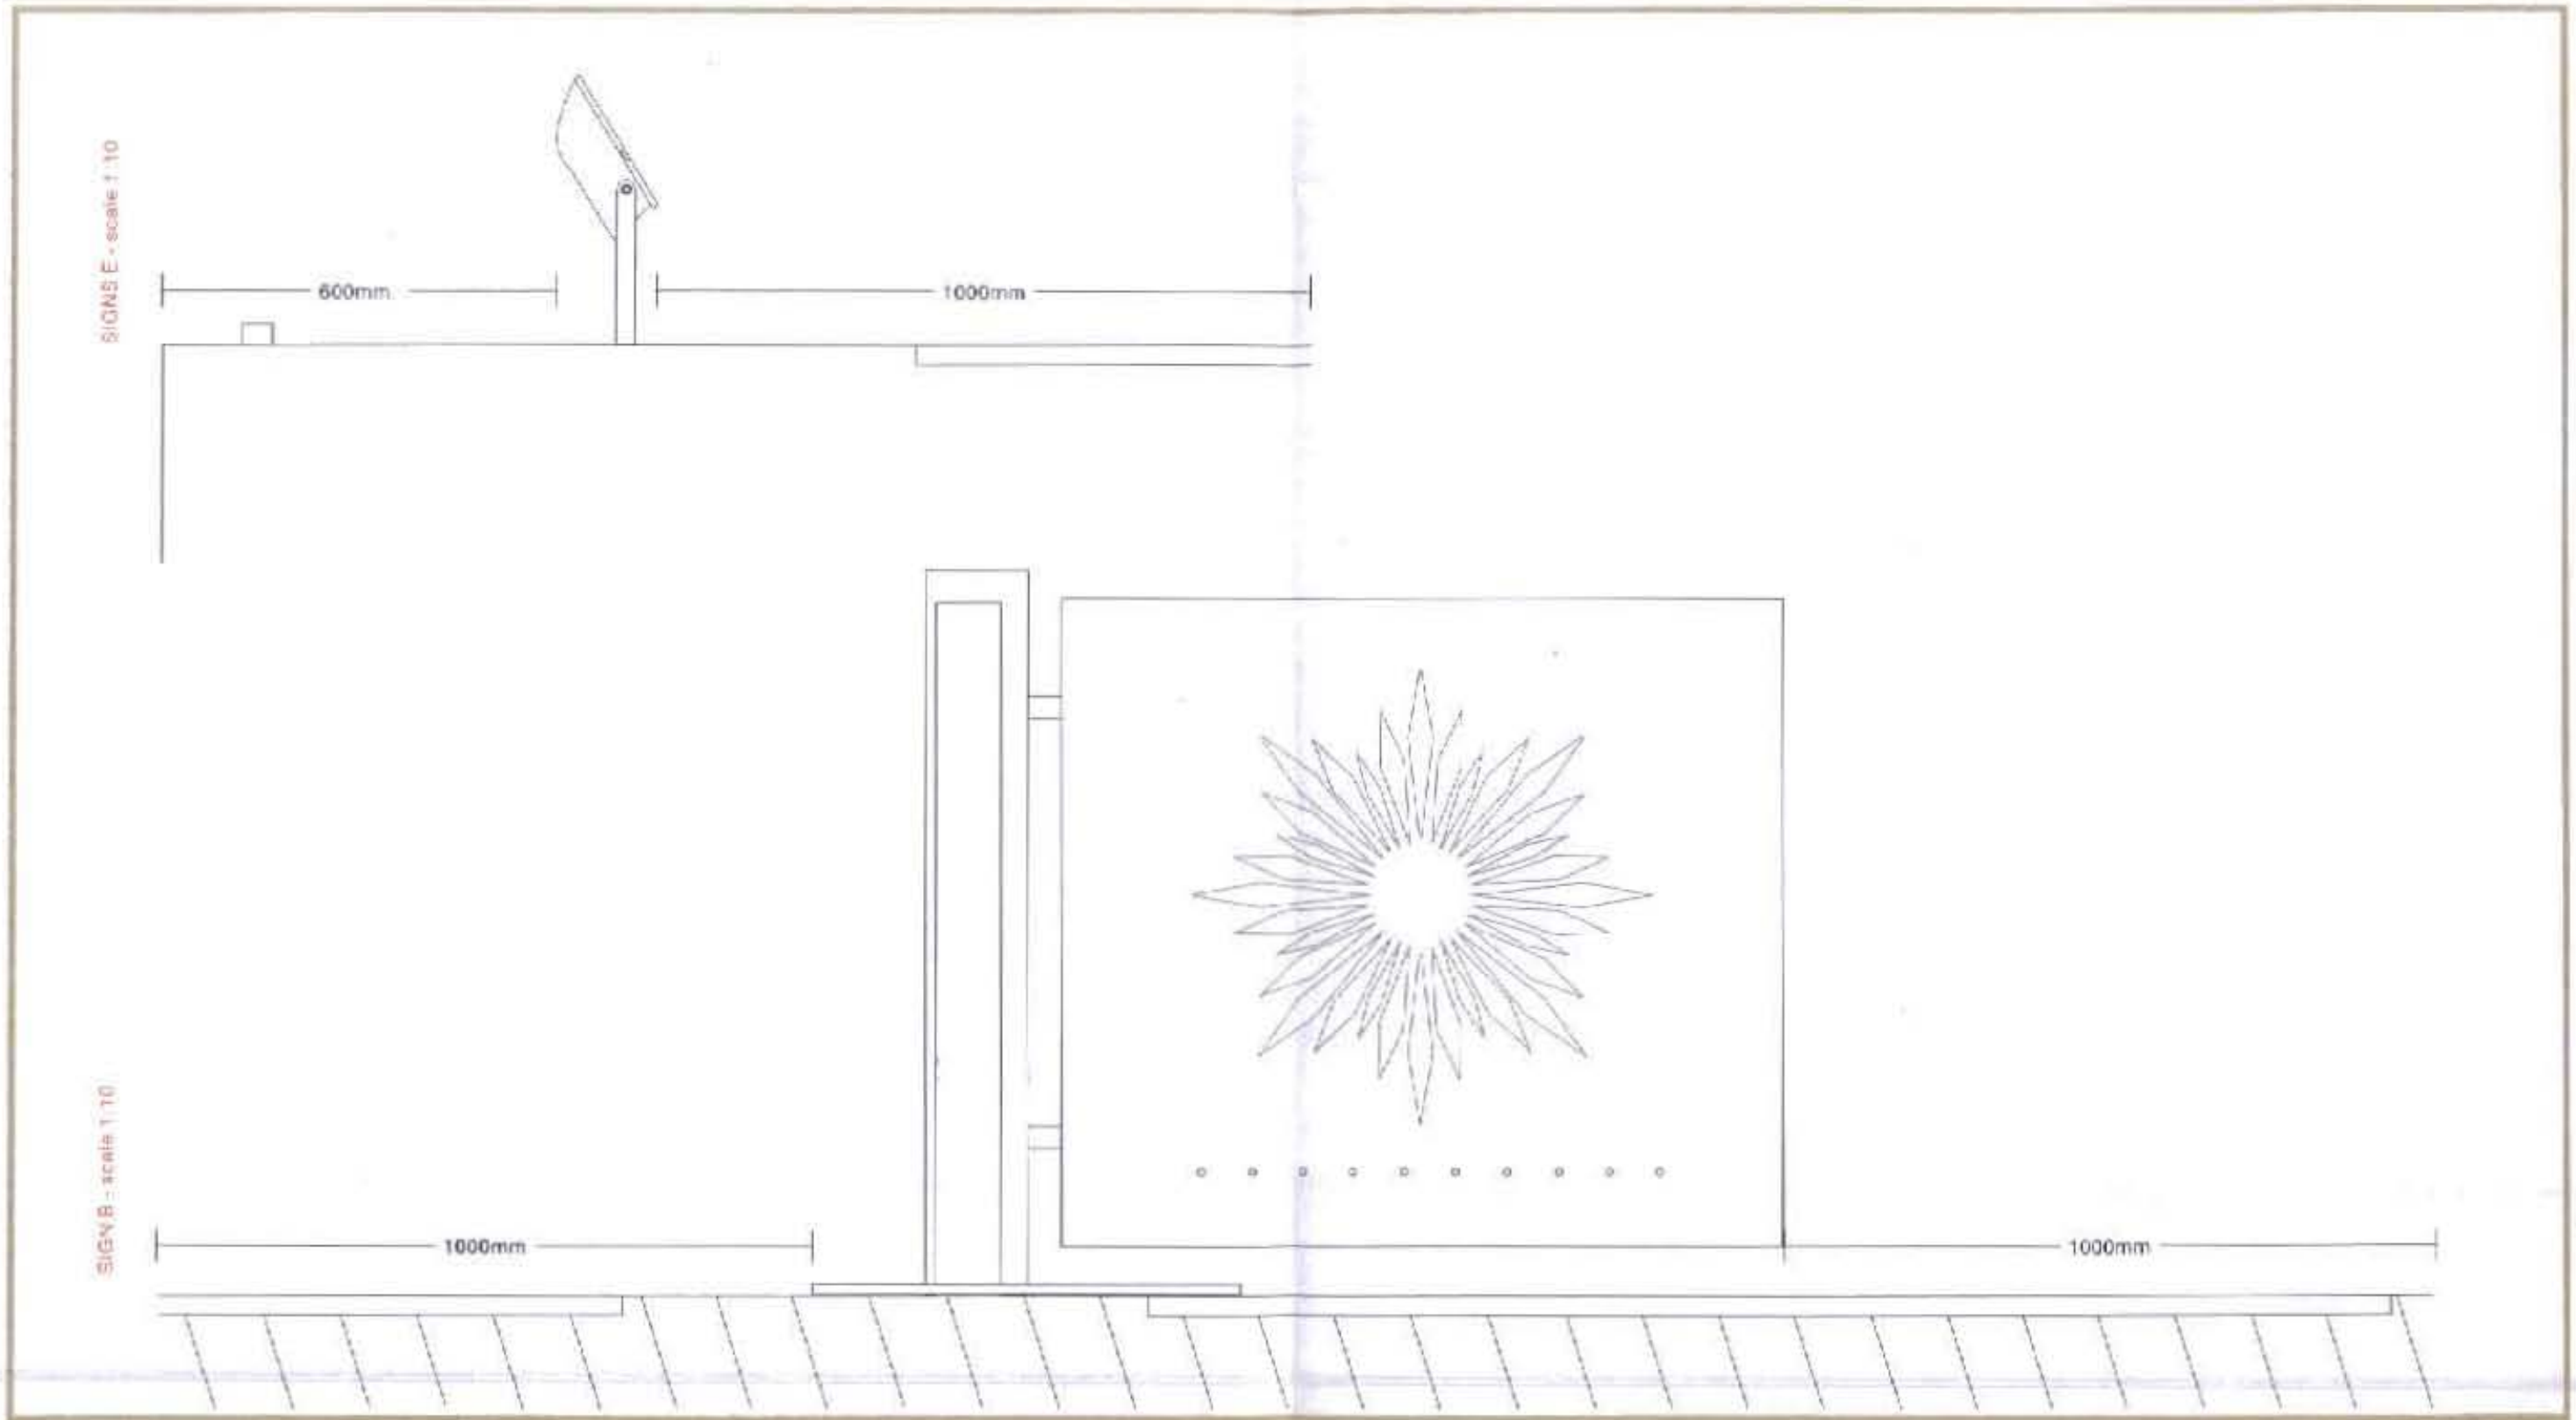

Scale 1:10 @ A3

PU/NOR/03d

PLANNING

AI		
REPUB		
RECD 04 DEC 2008		
M	REC'D	DATE
M		
M		
FOIL ACTION		

insignia

SIGNS AND SERVICES LIMITED

t: 0113 243 5533 f: 0113 243 873

email: sales@insigniasigns.biz

www.insigniasigns.biz

Dulux - 1068 83/014

Dulux - 80YR 27/530

Black Panels

NB - please always refer to actual paint references for accurate colour representation

CUSTOMER	Punch Taverns
TITLE	The Northern Manchester
DATE	18/10/07
AMENDMENTS	02/11/07, 26/11/07, 30/11/07, 15/09/08, 03/11/08, 07/11/08

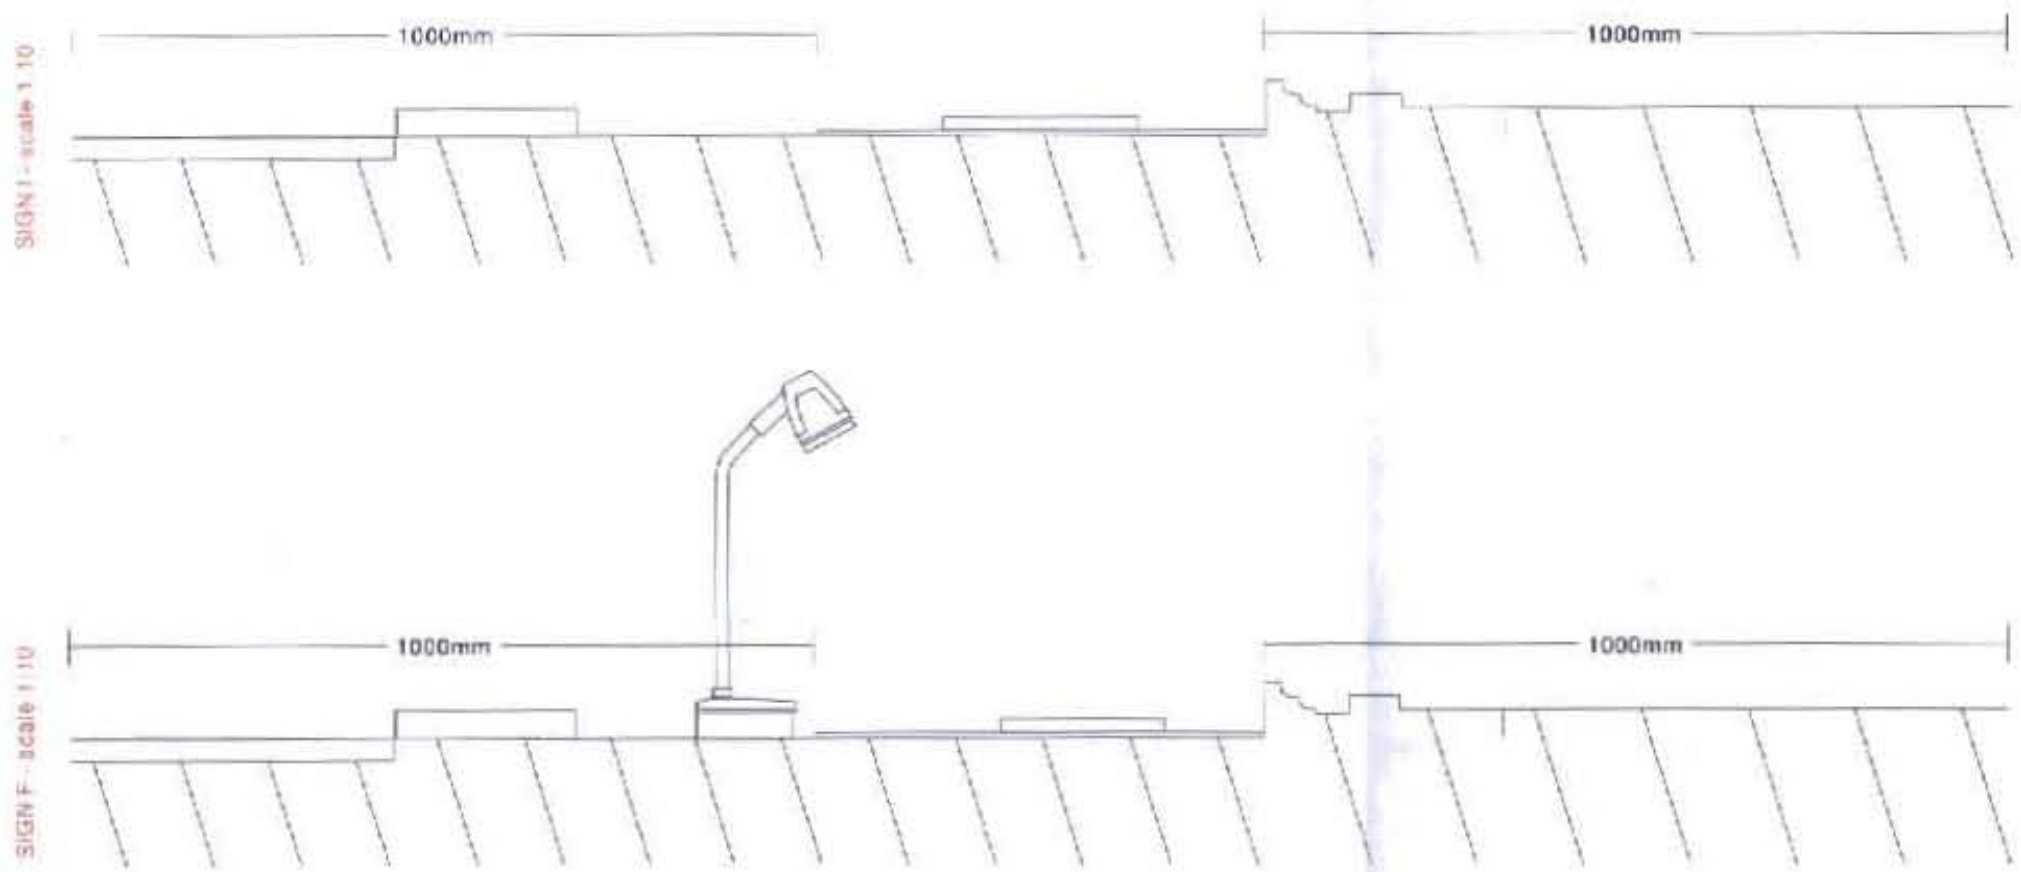

Scale 1:10 @ A3

PU/NOR/04d

PLANNING
ACK'D
REPLIED
RECD 04 DEC 2008
M
M
M
FOR ACTION

insignia
SIGNS AND SERVICES LIMITED
t: 0113 243 8633 f: 0113 243 873
email: sales@insigniasigns.b.z
www.insigniasigns.b.z

Dulux - 10BB 83/014

Dulux - 80YR 27/530

Black Panels

NB - please always refer to actual paint references for accurate colour representation

CUSTOMER	Punch Taverns
TITLE	The Northern Manchester
DATE	18/10/07
AMENDMENTS	02/11/07, 26/11/07, 30/11/07, 15/09/08, 03/11/08, 07/11/08

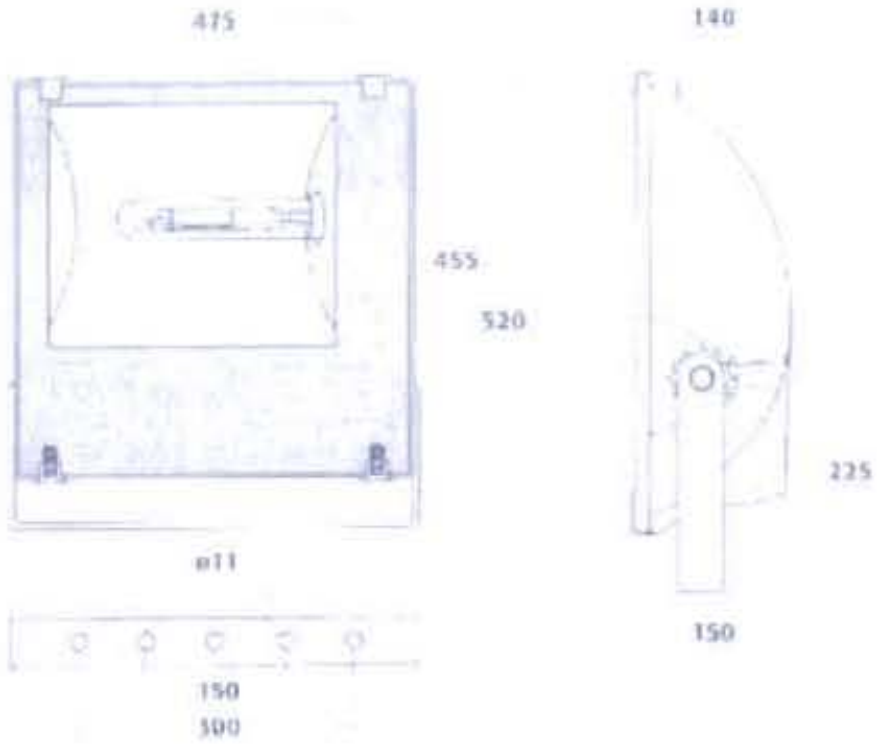



OPTIONAL
POLYCARBONATE
DIFFUSER

SIGN E Details

SIGN F Details



N.T.S.

PU/NOR/05d

PLANNING

04 DEC 2008

M
M
M
FOIL ACTION

insignia

INS AND SERVICES LIMITED

0113 243 8533 | 0113 248 673

email: sales@insigniasigns.biz

www.insigniasigns.biz

Dulux - 1088 83/014

Dulux - 80YR 27/630

Black Panels

NB - please always refer to actual paint references for accurate colour representation

CUSTOMER	Punch Taverns
TITLE	The Northern Manchester
DATE	18/10/07
AMENDMENTS	02/11/07, 26/11/07, 30/11/07, 15/09/08, 03/11/08, 07/11/08

Oldham Street - scale 1:50

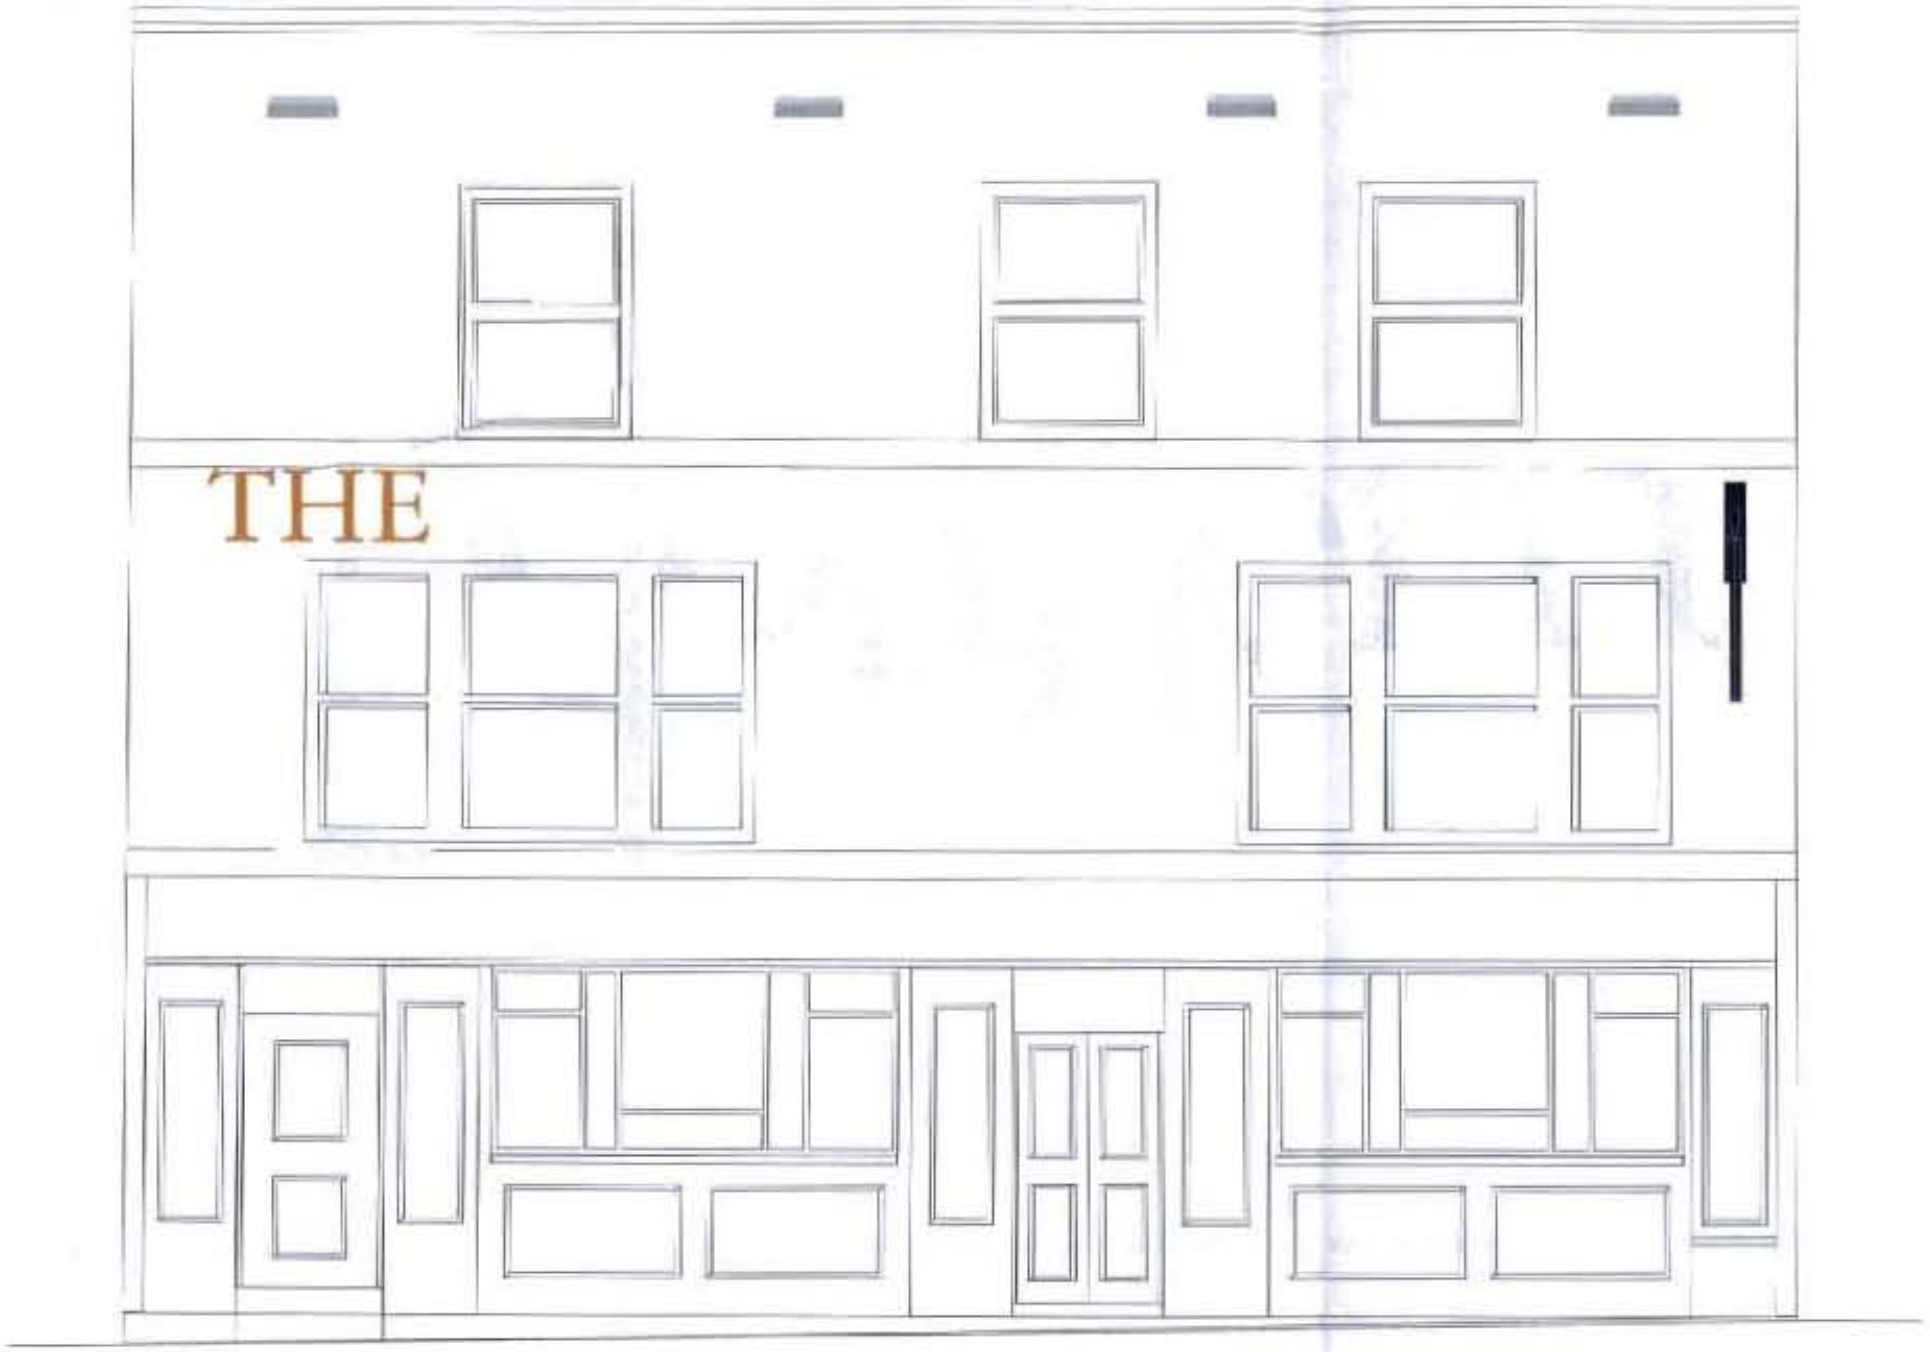

SIGN B - scale 1:50



Scale 1:50 @ A3

PU/NOR/06d

ACK
REPLIED
RECD 04 DEC 2008
M
M
M
FOLLOW

insignia
SIGNS AND SERVICES LIMITED
t: 0113 248 8033 f: 0113 243 875
email: sales@insigniasigns.biz
www.insigniasigns.biz

Dulux - 1088 83/014

Dulux 80YR 27/530

Black Panels

NB - please always refer to actual paint references for accurate colour representation

CUSTOMER	Punch Taverns
TITLE	The Northern Manchester
DATE	18/10/07
AMENDMENTS	02/11/07, 26/11/07, 30/11/07, 15/09/08, 03/11/08, 07/11/08