

back door

EAST ELEVATION

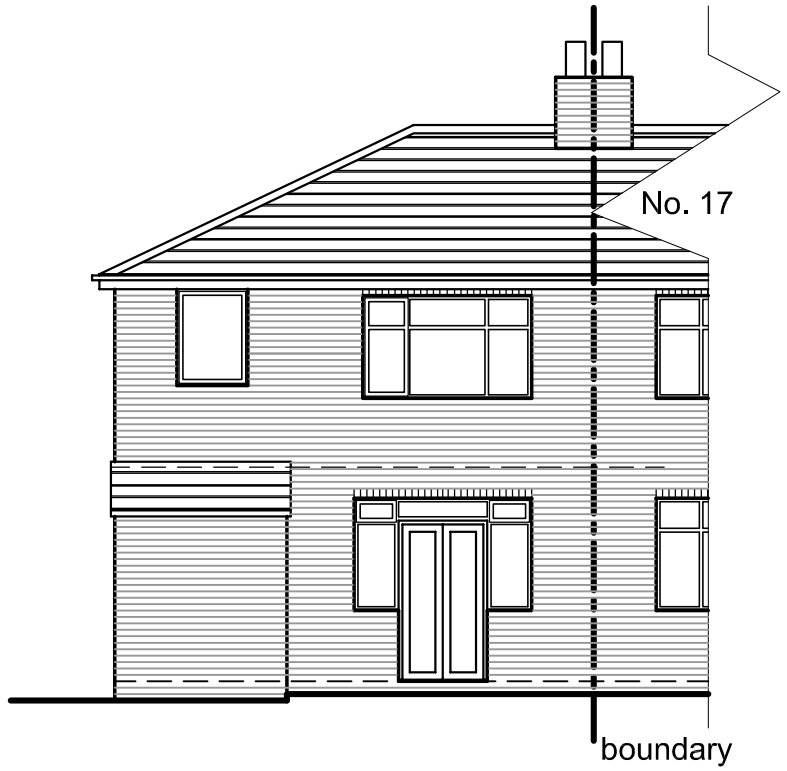

NORTH ELEVATION

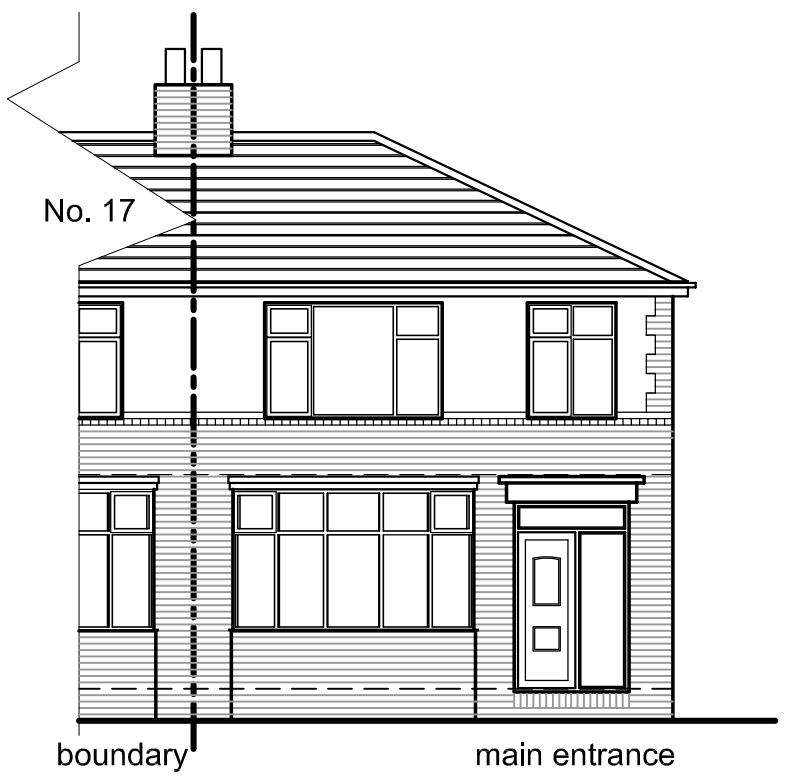

SOUTH ELEVATION

EXISTING ELEVATIONS

Outline Survey

1. This drawing has been based upon a rough survey measurements that were taken for OUTLINE DESIGN PURPOSES ONLY and is NOT likely to be as precise as a full measured survey. As a result, no warrant as to the precision of the dimensions indicated or illustrated can be given or should be inferred.

2. While this drawing can be used as a base drawing for construction purposes, it is VERY IMPORTANT that all dimensions are checked carefully before any work commences or any materials are ordered.

3. This drawing can be used as part of a planning application, although your planning officer may ask for more specific information about some aspects of the design. Ask your architect for more information on planning applications.

This is a '**Outline Survey Drawing**' which shows aspects of your property as it is prior to any new proposals and should be read alongside your architect's 'proposed' drawings.

0 1 2 3 4 5 6 7

All dimensions are in millimetres
All dimensions to be checked on site
© Architect Your Home

Your Architect Your Home Licensee:

Architect Your Home *Manchester*
Hilpsford, New Barn Lane
Rawtenstall BB4 6HT

Tel: 07984 911 786
Email: manchester@architect-yourhome.com

Drawing name: EXISTING ELEVATIONS

Date:	Job no:	Drawing no:
APRIL 2008	44-MAN-021	011
Scale: 1:100 @ A3	Revision:	Drawn by: NP

Project name: MR & MRS G. BENJIMAN
EXTENSION & ALTERATION
TO 18 LYNTON DRIVE, BURNAGE, MANCHESTER.
M19 2LQ

architectyourhome