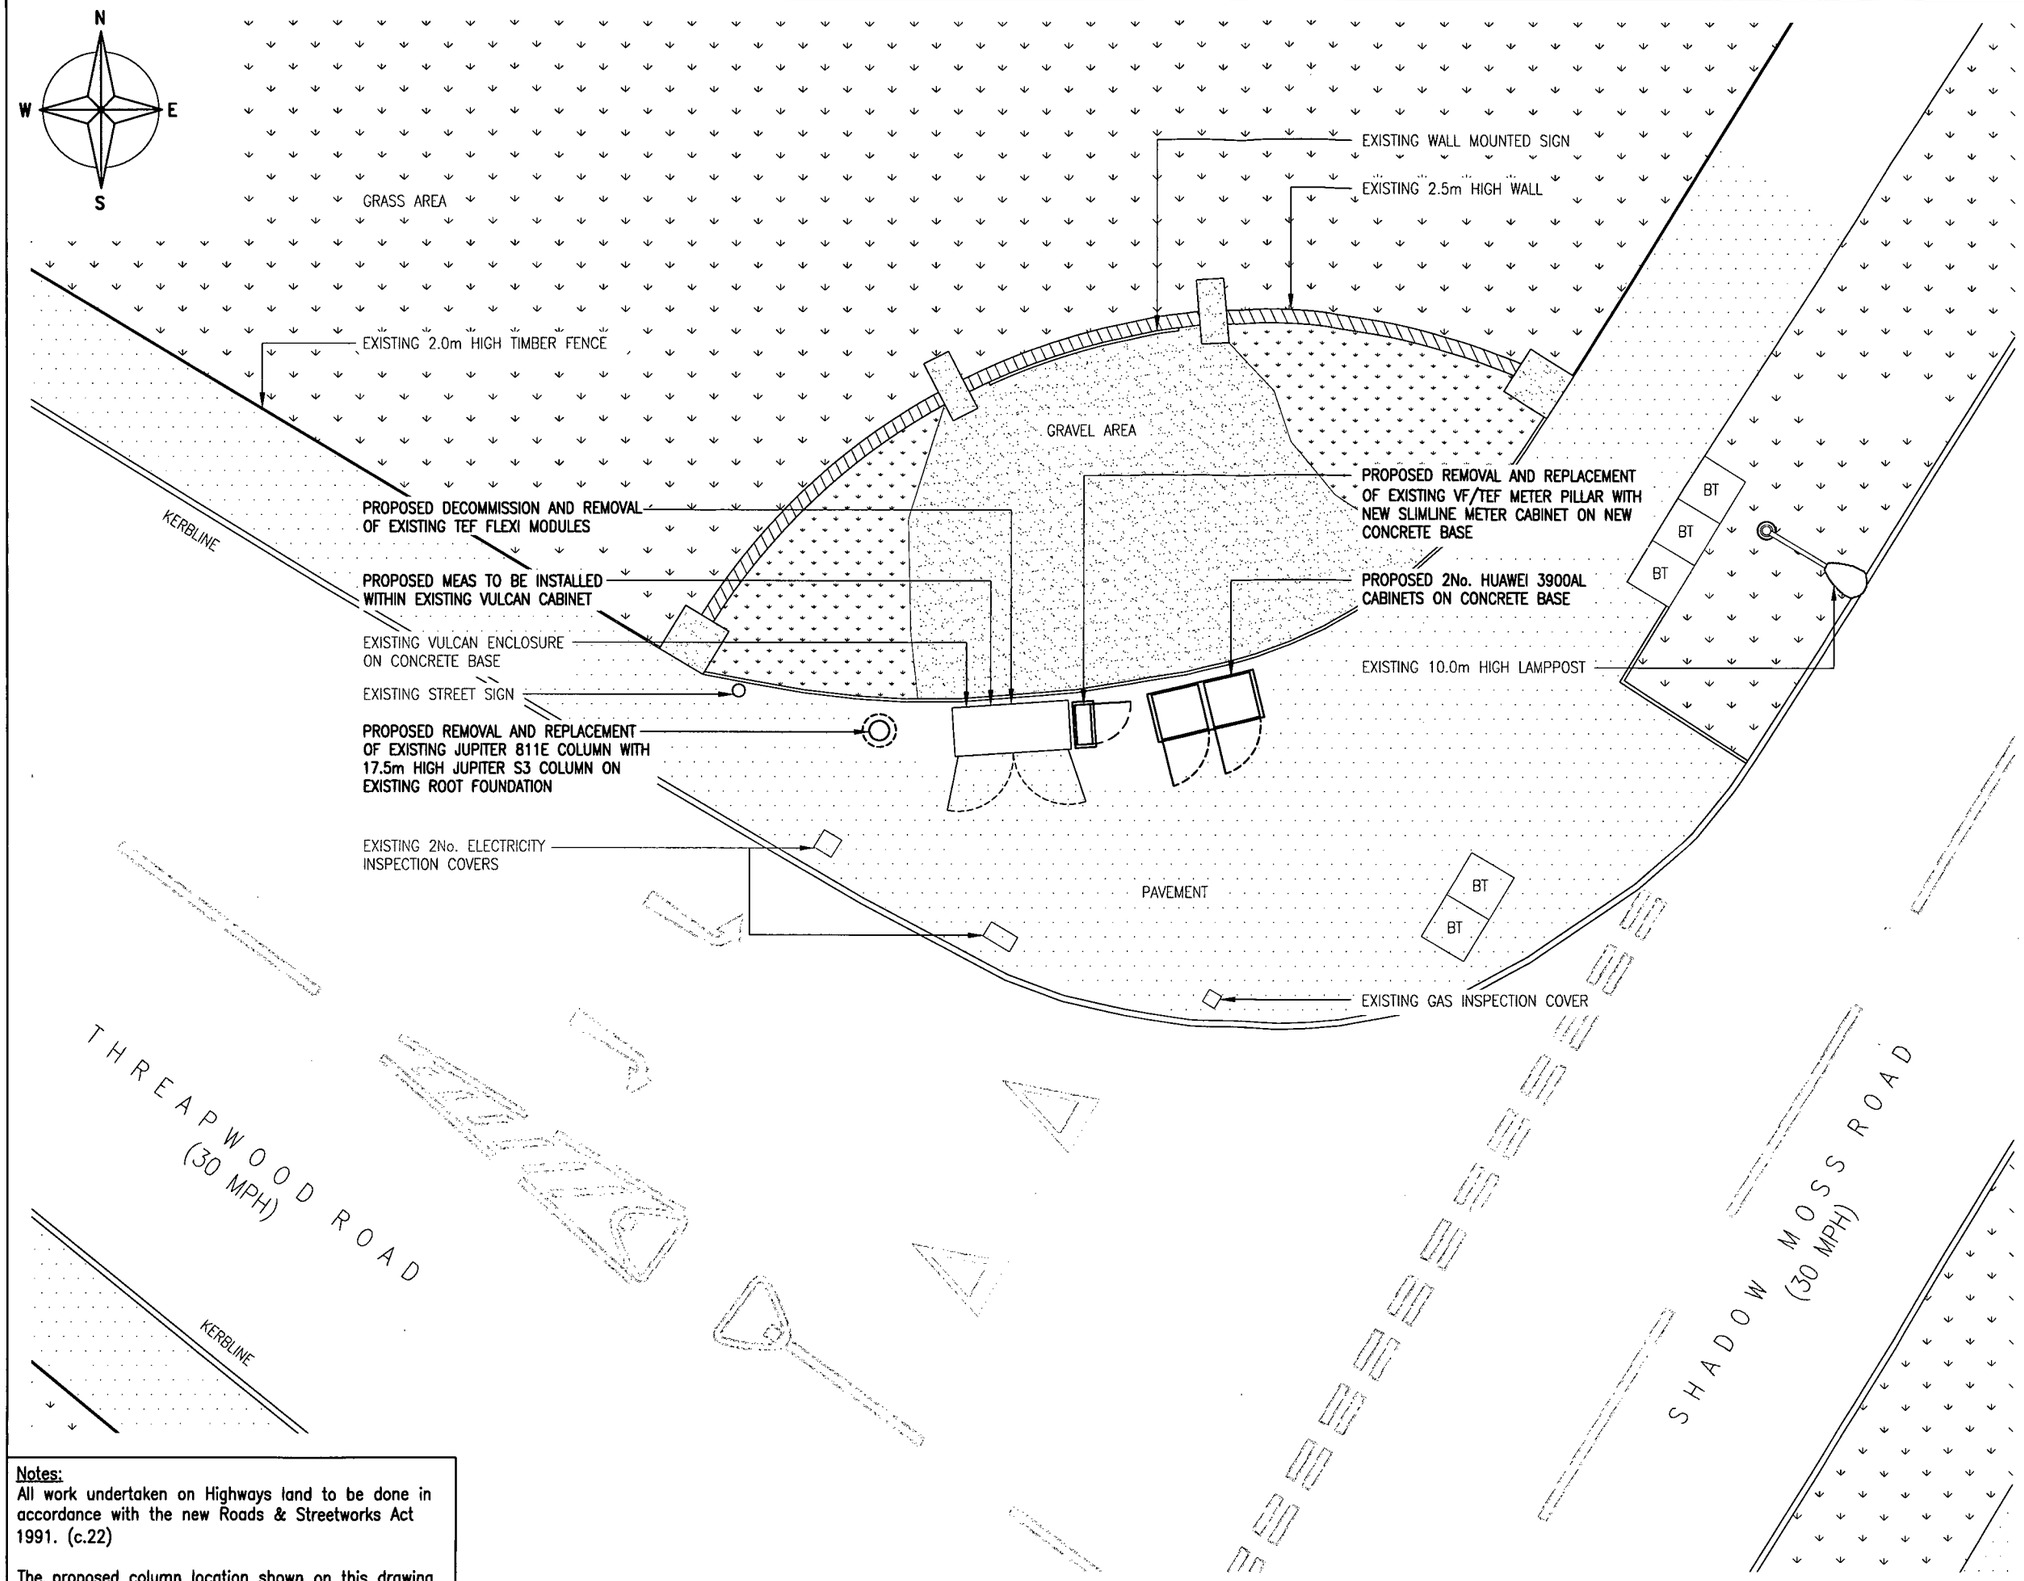


PROPOSED SITE PLAN
(1:100)

Notes:
All work undertaken on Highways land to be done in accordance with the new Roads & Streetworks Act 1991. (c.22)

The proposed column location shown on this drawing is subject to the receipt of Statutory Authority searches, a CAT scan and a trial dig of the proposed column location.
The final column location is to be determined by Mono Consultants based on the above information using the relevant Statutory Authority guidelines

The drawings comply with TEF & Vodafone Standard ICNIRP guidelines.
Designed in accordance with Cornerstone document: CORN/09/006

Notes:
1 ALL DIMENSIONS ARE IN MM UNLESS NOTED OTHERWISE

N.G.R. E: 383435 N: 386166

PLANNING AND BUILDING CONTROL
10 APR 2013

REV	MODIFICATION	BY	CH	DATE
B	Pole height increased	SPD	DS	28.03.13
A	Issued for Approval	SPD	DS	06.02.13

MONO CONSULTANTS LIMITED
No. 58 Cygnet Court
Timothy's Bridge Road
Stratford-upon-Avon
Warwickshire
CV37 9NW
t. 44 (0)1789 206500
f. 44 (0)1789 206529
www.monoconsultants.com

CTIL

Cell Name	Opt
SHADOW MOSS ROAD	A

Cell ID No

CTIL	Host	Sharer
(CTIL)133187	(VF)81133	(TEF)N/A

Site Address / Contact Details
SHADOW MOSS ROAD
BENCHILL
MANCHESTER
M22 OLE

Drawing Title: PROPOSED SITE PLAN
Purpose of issue: PLANNING
Drawing Number: 202

Scale:	Drawn:	Date:	Issue:
As Shown	SPD	06.02.13	B
Checked: DS / Date: 06.02.13	Approved: AB	Date: 06.02.13	