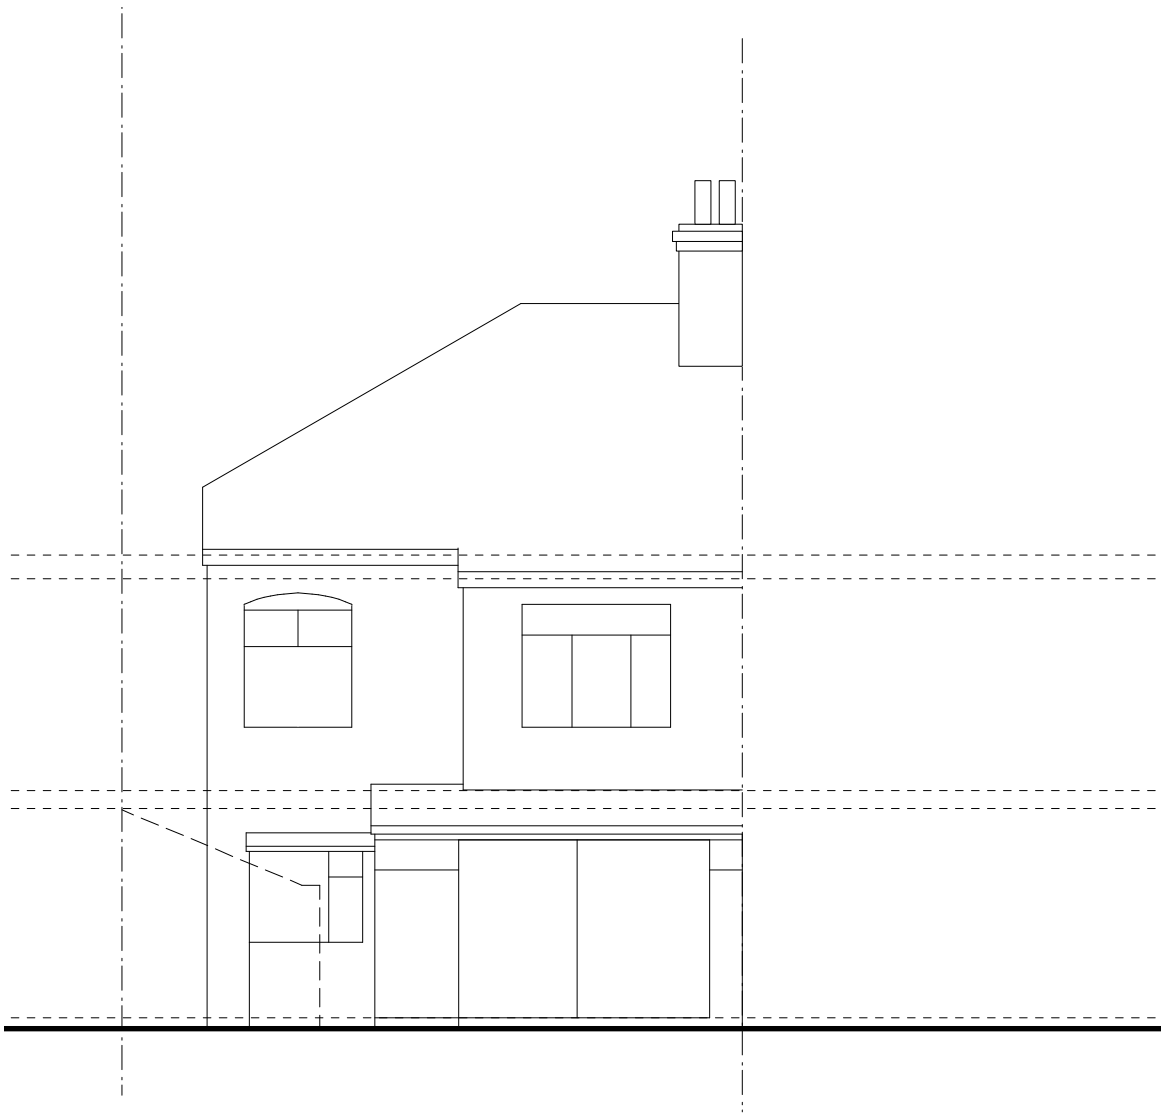

rear elevation

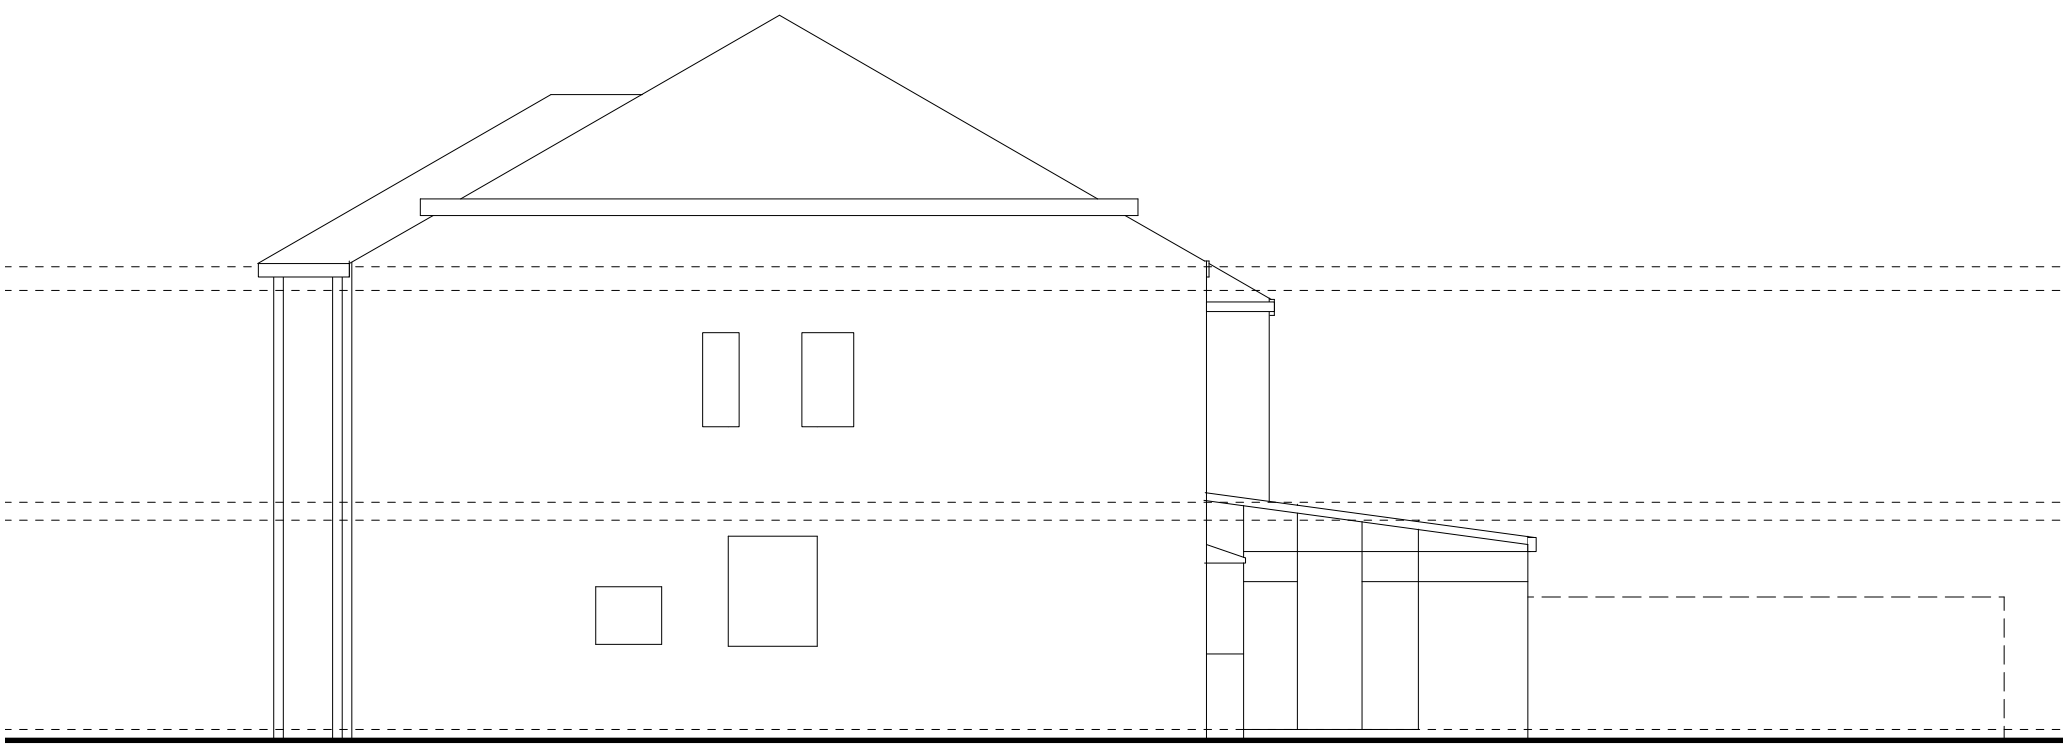

side elevation

works @ 18 New Kent Road
for Mr and Mrs Usman

existing elevations
1:100 @ A3

100/13