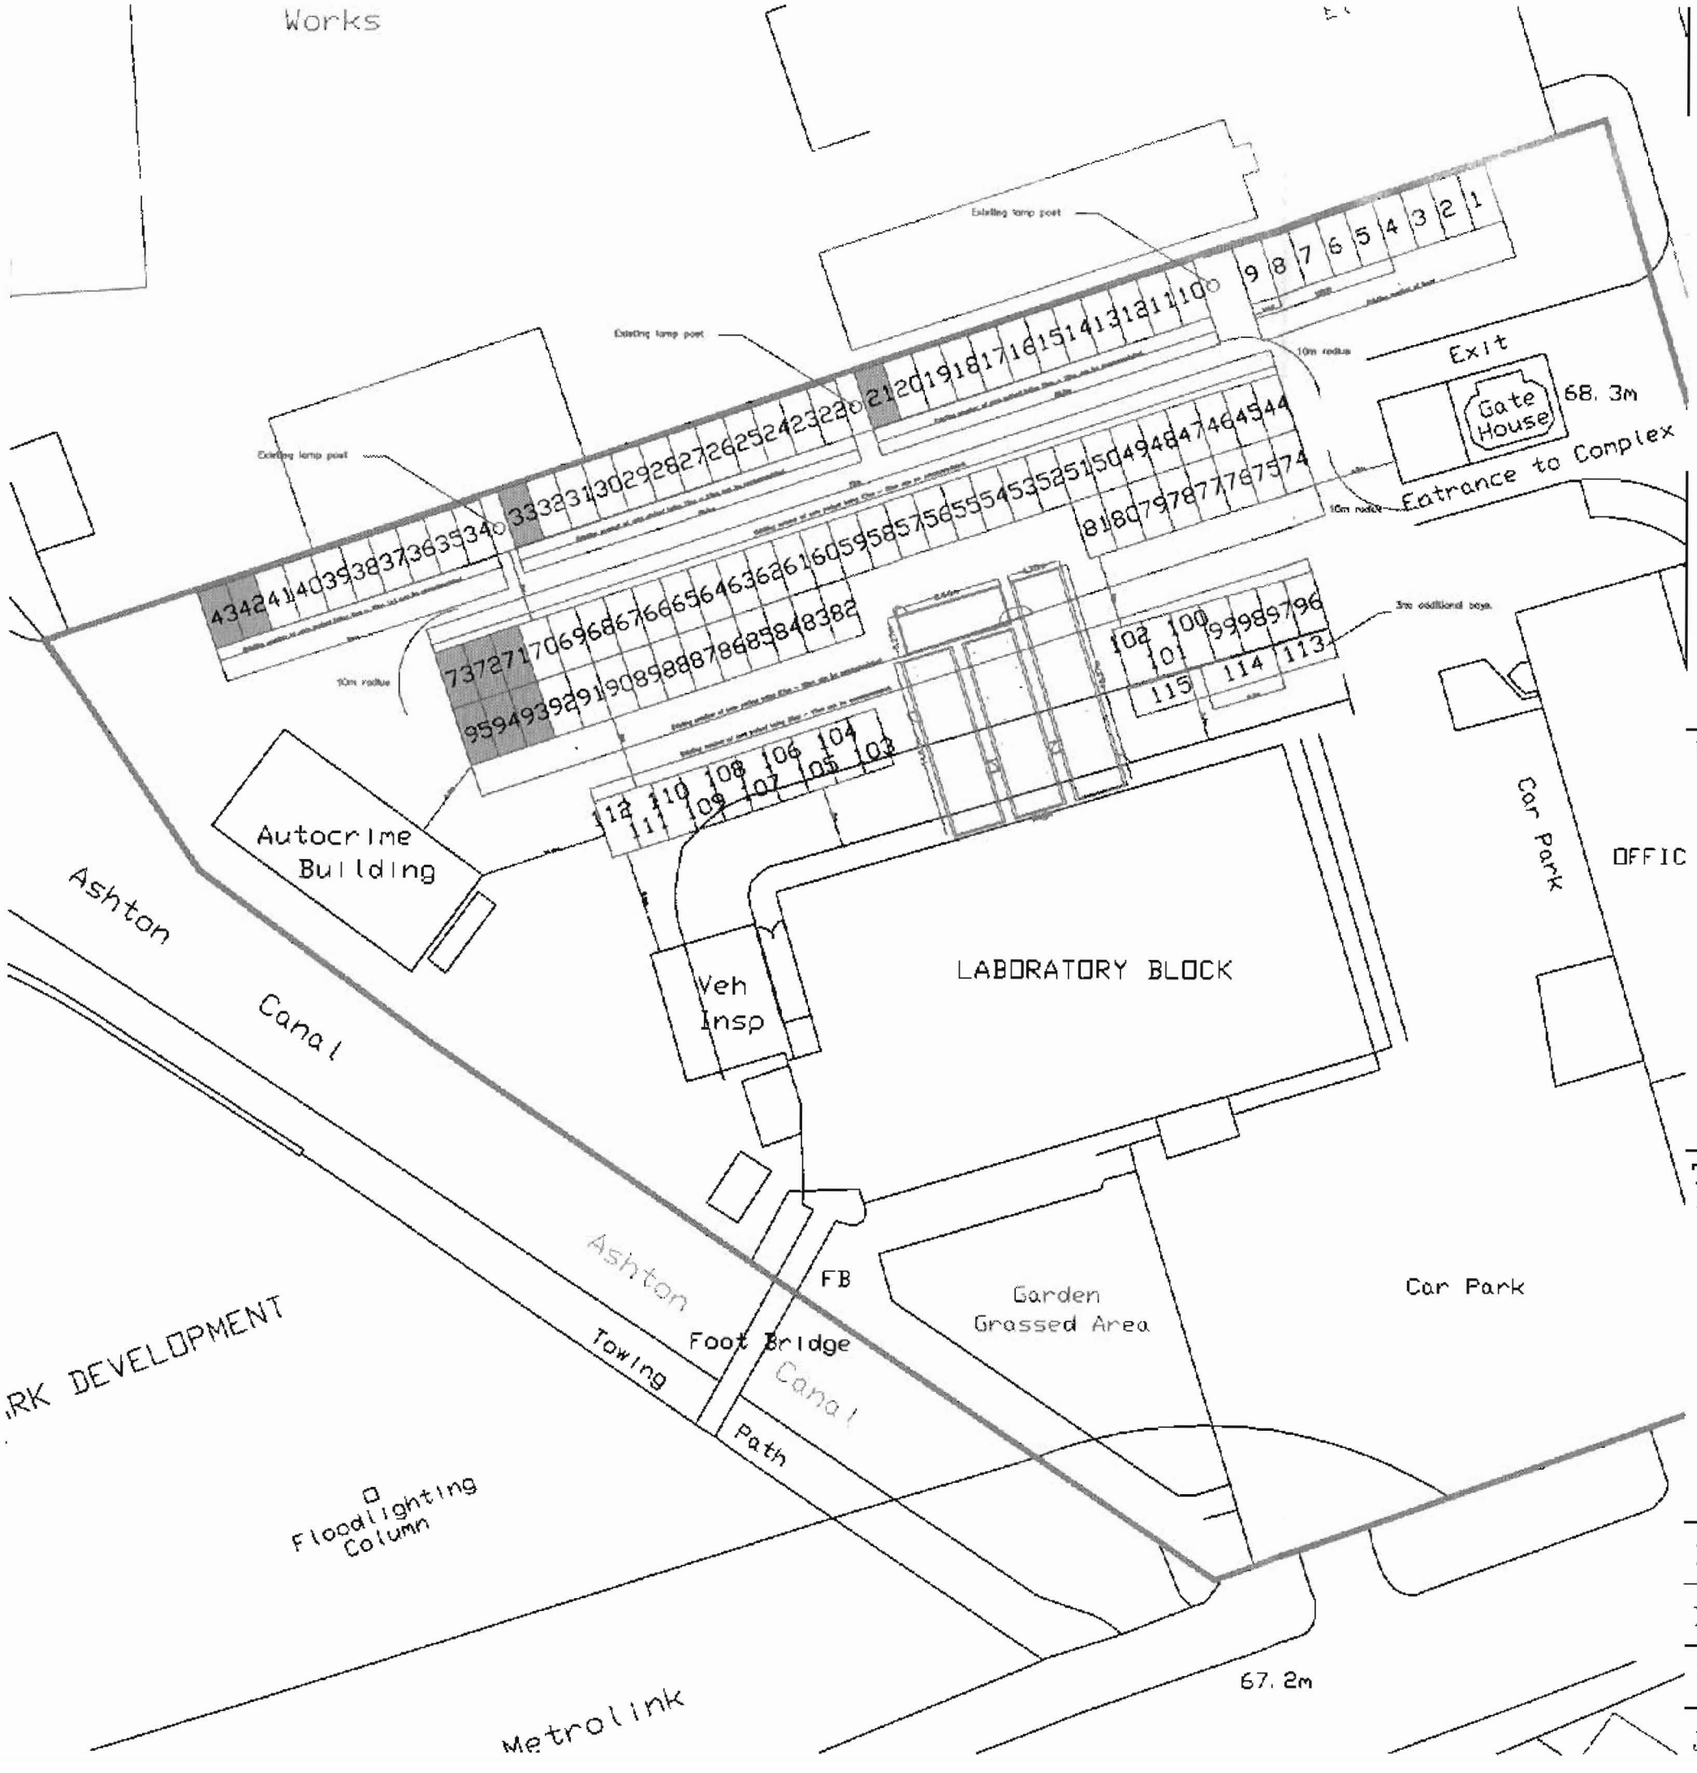

NOTES and SPECIFICATION

No.	REVISION	Date

FOR & ON BEHALF OF:
THE CHIEF CONSTABLE,
P. FAHY
FACILITIES BRANCH
SEDGLEY PARK TRAINING COLLEGE,
GARDENHURST BUILDING,
PRESTWICH,
MANCHESTER,
M25 8JT.

TITLE:

BRADFORD PARK COMPLEX

SITE PLAN

Estates Director: Mr M Pomfret	
Drawn: LC	Checked:
Scale: 1:500	Date: April 2010
Job No.	Dwg No. 02