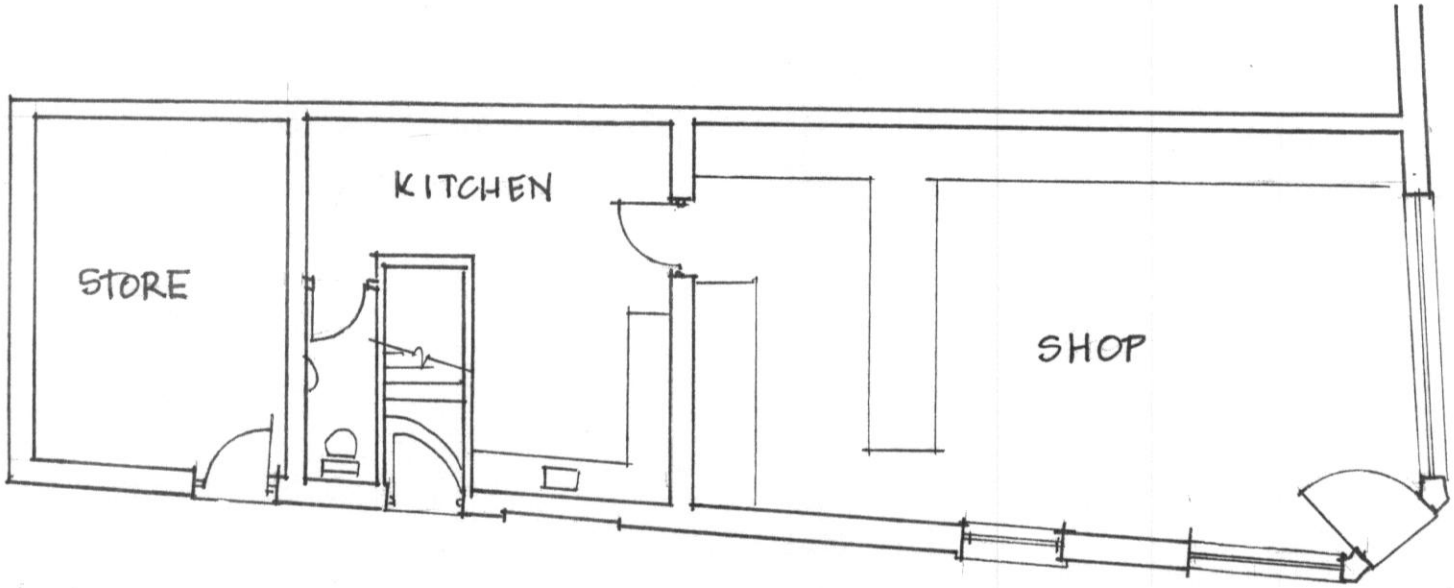


PLANNING
ACK'D
REPLIED
17 DEC 2009
ACTION
REC'D
DATE

229, WILMSLOW ROAD, M14 : GROUND FLOOR PLAN 1:100