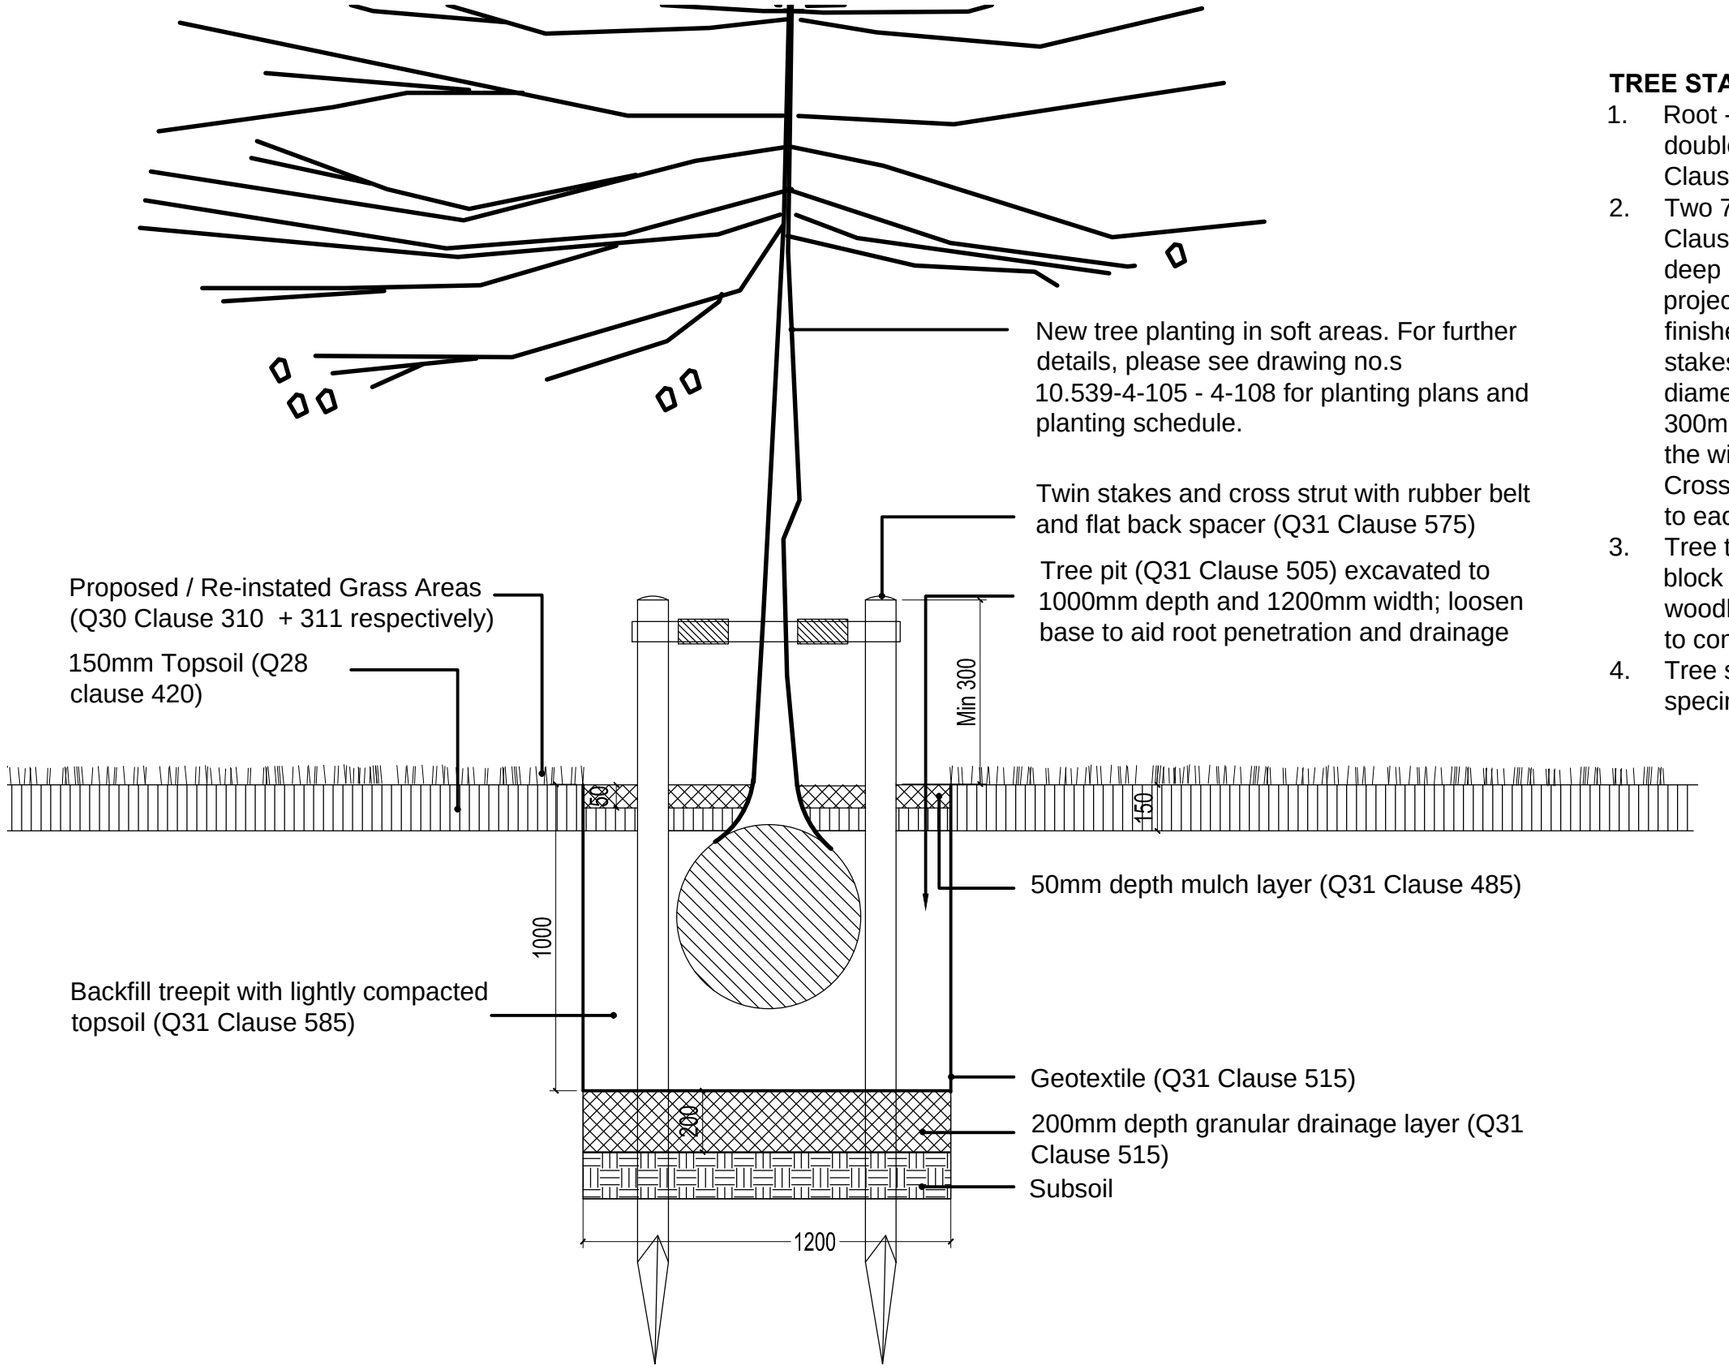

TREE PIT DETAIL 01: PROPOSED TREE PIT DETAIL FOR SOFT AREAS [including front gardens]
Scale 1:20

TREE STAKING DETAILS.

1. Root - balled trees to be staked with a double stake and crossbar to NBS Clause Q31 / 575
2. Two 75mm Ï softwood stakes (Q31 Clause 575), driven at least 300mm deep into base of tree pit and projecting min 300mm high above finished ground level. Width between stakes to be determined by the diameter of the rootball. 38 x 100mm x 300mm crossbar to be positioned on the windward side of the tree. Crossbar to be horizontal, twice nailed to each vertical stake.
3. Tree ties to be heavy duty spacer block type strap tie by English woodlands or similar approved subject to comment.
4. Tree staking detail for all tree specimens in soft open spaces.

NOTES:

1. All drawings to be read in conjunction with the Landscape NBS Specification and all works to be carried out in accordance with latest British Standards/codes of practice unless specifically directed otherwise.
2. Discrepancies and/or ambiguities between this drawing and information given elsewhere must be reported immediately to this office for clarification before proceeding.

PLANNING ISSUE

		Scale	Drawn	Checked	Date
Client	CITY SOUTH MANCHESTER	1:20@A3	JS	MO'C	10.11.2011
Job title	ENVIRONMENTAL IMPROVEMENT WORKS	Job number	Drawing number		Rev
Drawing title	TREE PIT DETAIL 01- IN SOFT LANDSCAPE AREAS	10.539	116		

19 OLD HALL STREET
LIVERPOOL
L3 9JQ
TELEPHONE +44 (0)151 242 6161
FACSIMILE +44 (0)151 236 4467
EMAIL office@bcalandscape.co.uk
WEB SITE www.bcalandscape.co.uk

BCA Landscape