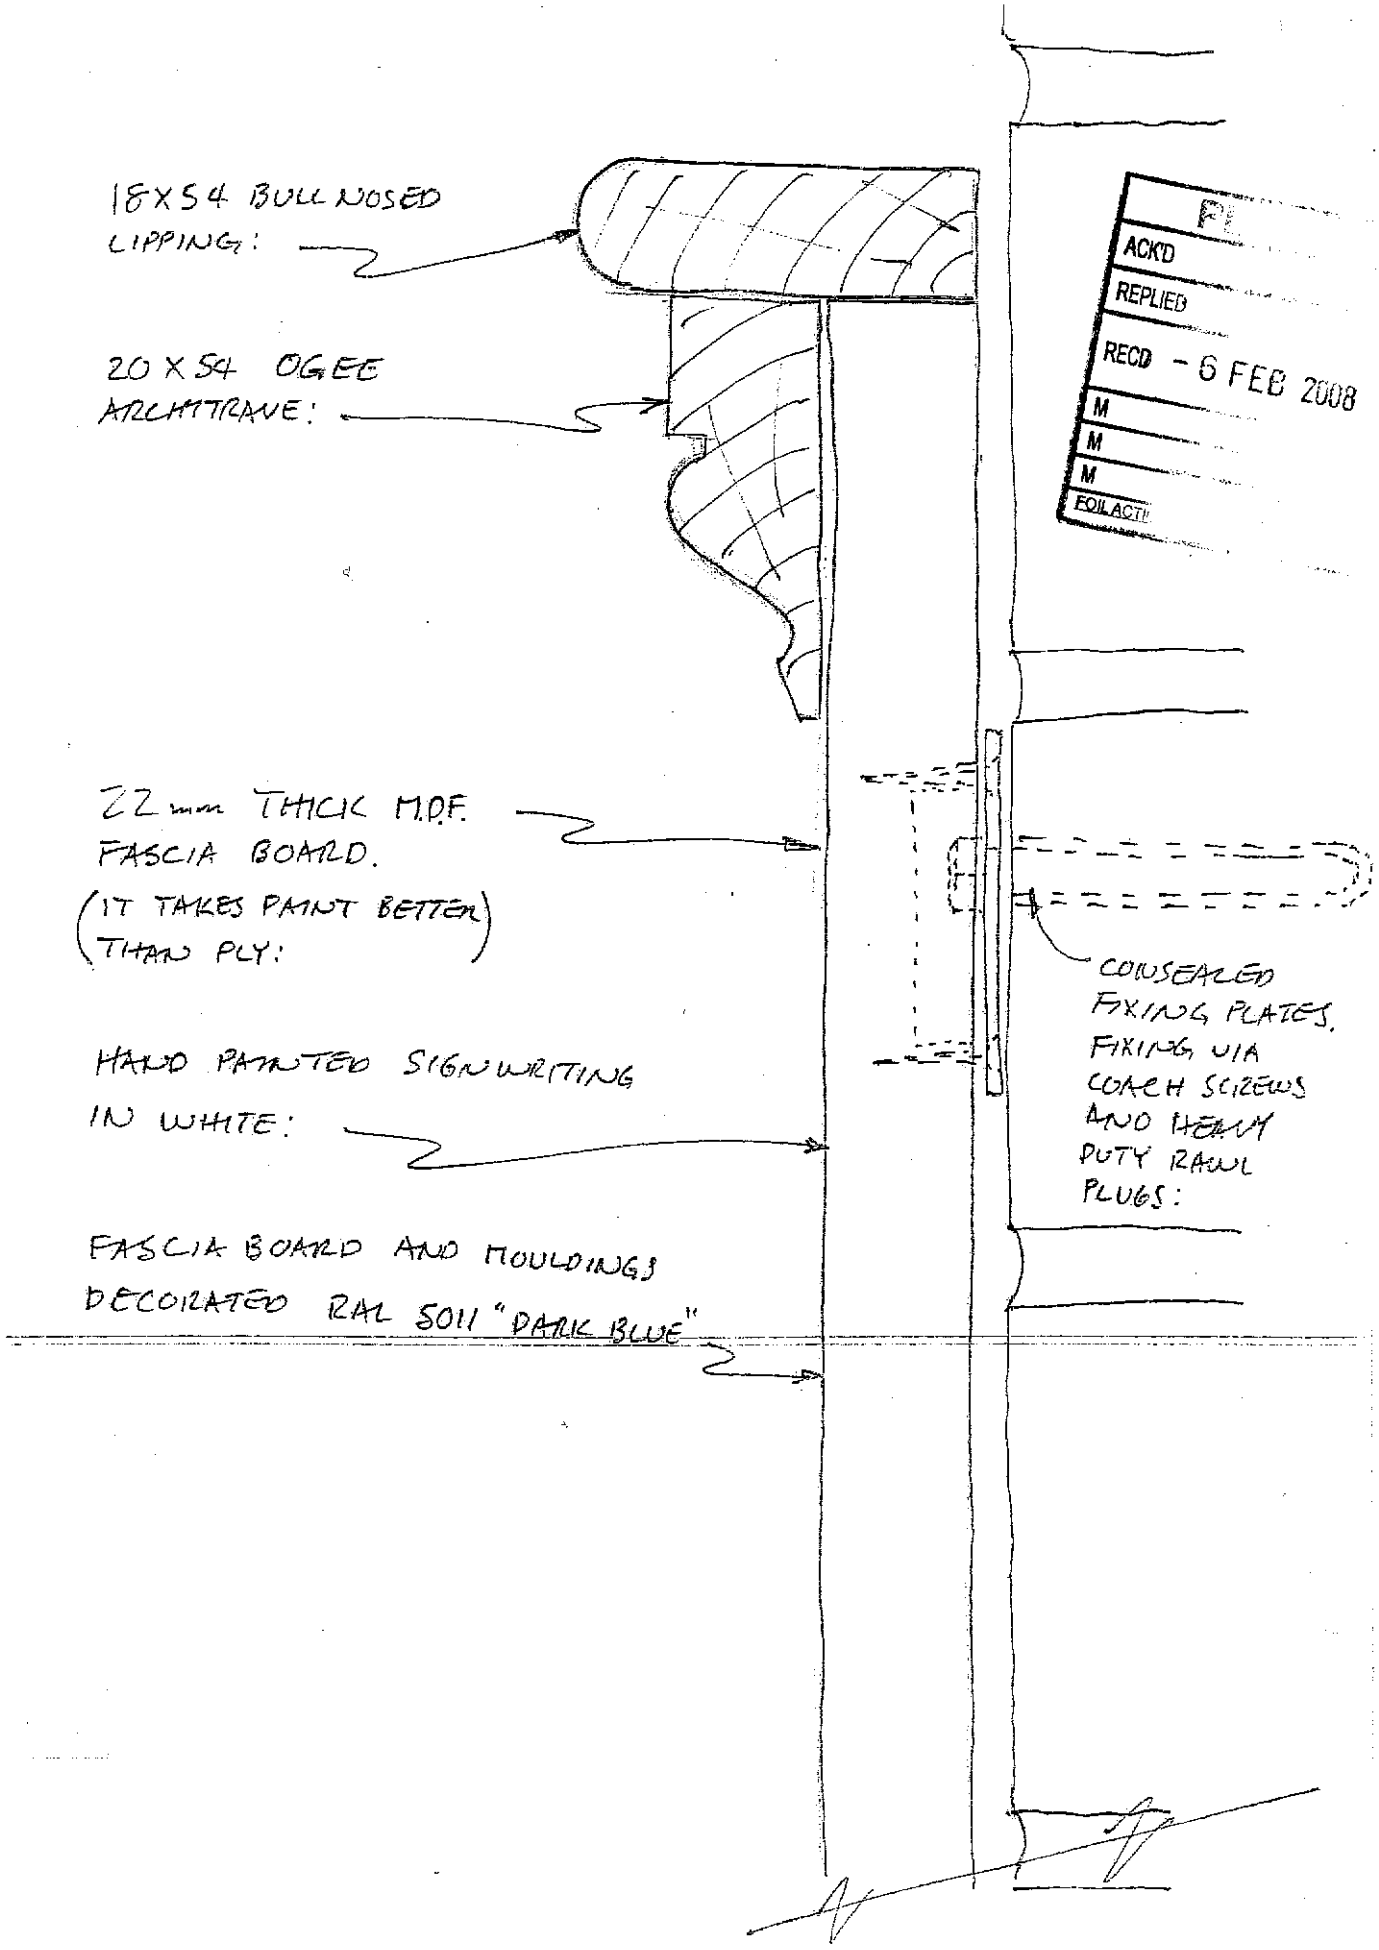


PNW
Designers
Architects
Project
Managers

PNW Limited
London House
Lower Mortlake Road
Richmond
Surrey
TW9 2LL

Telephone
020 8948 9556
Fax
020 8948 9576
E-Mail
studio@pnw.co.uk


■ PROJECT LOCH FYNE RESTAURANT: "YE OLDE COCK" DIDSBURY

■ SCALE 1:1

■ DATE 5/2/08

■ DRAWING TITLE SIGN BOARD DETAIL

■ DRAWING NUMBER 1401/07

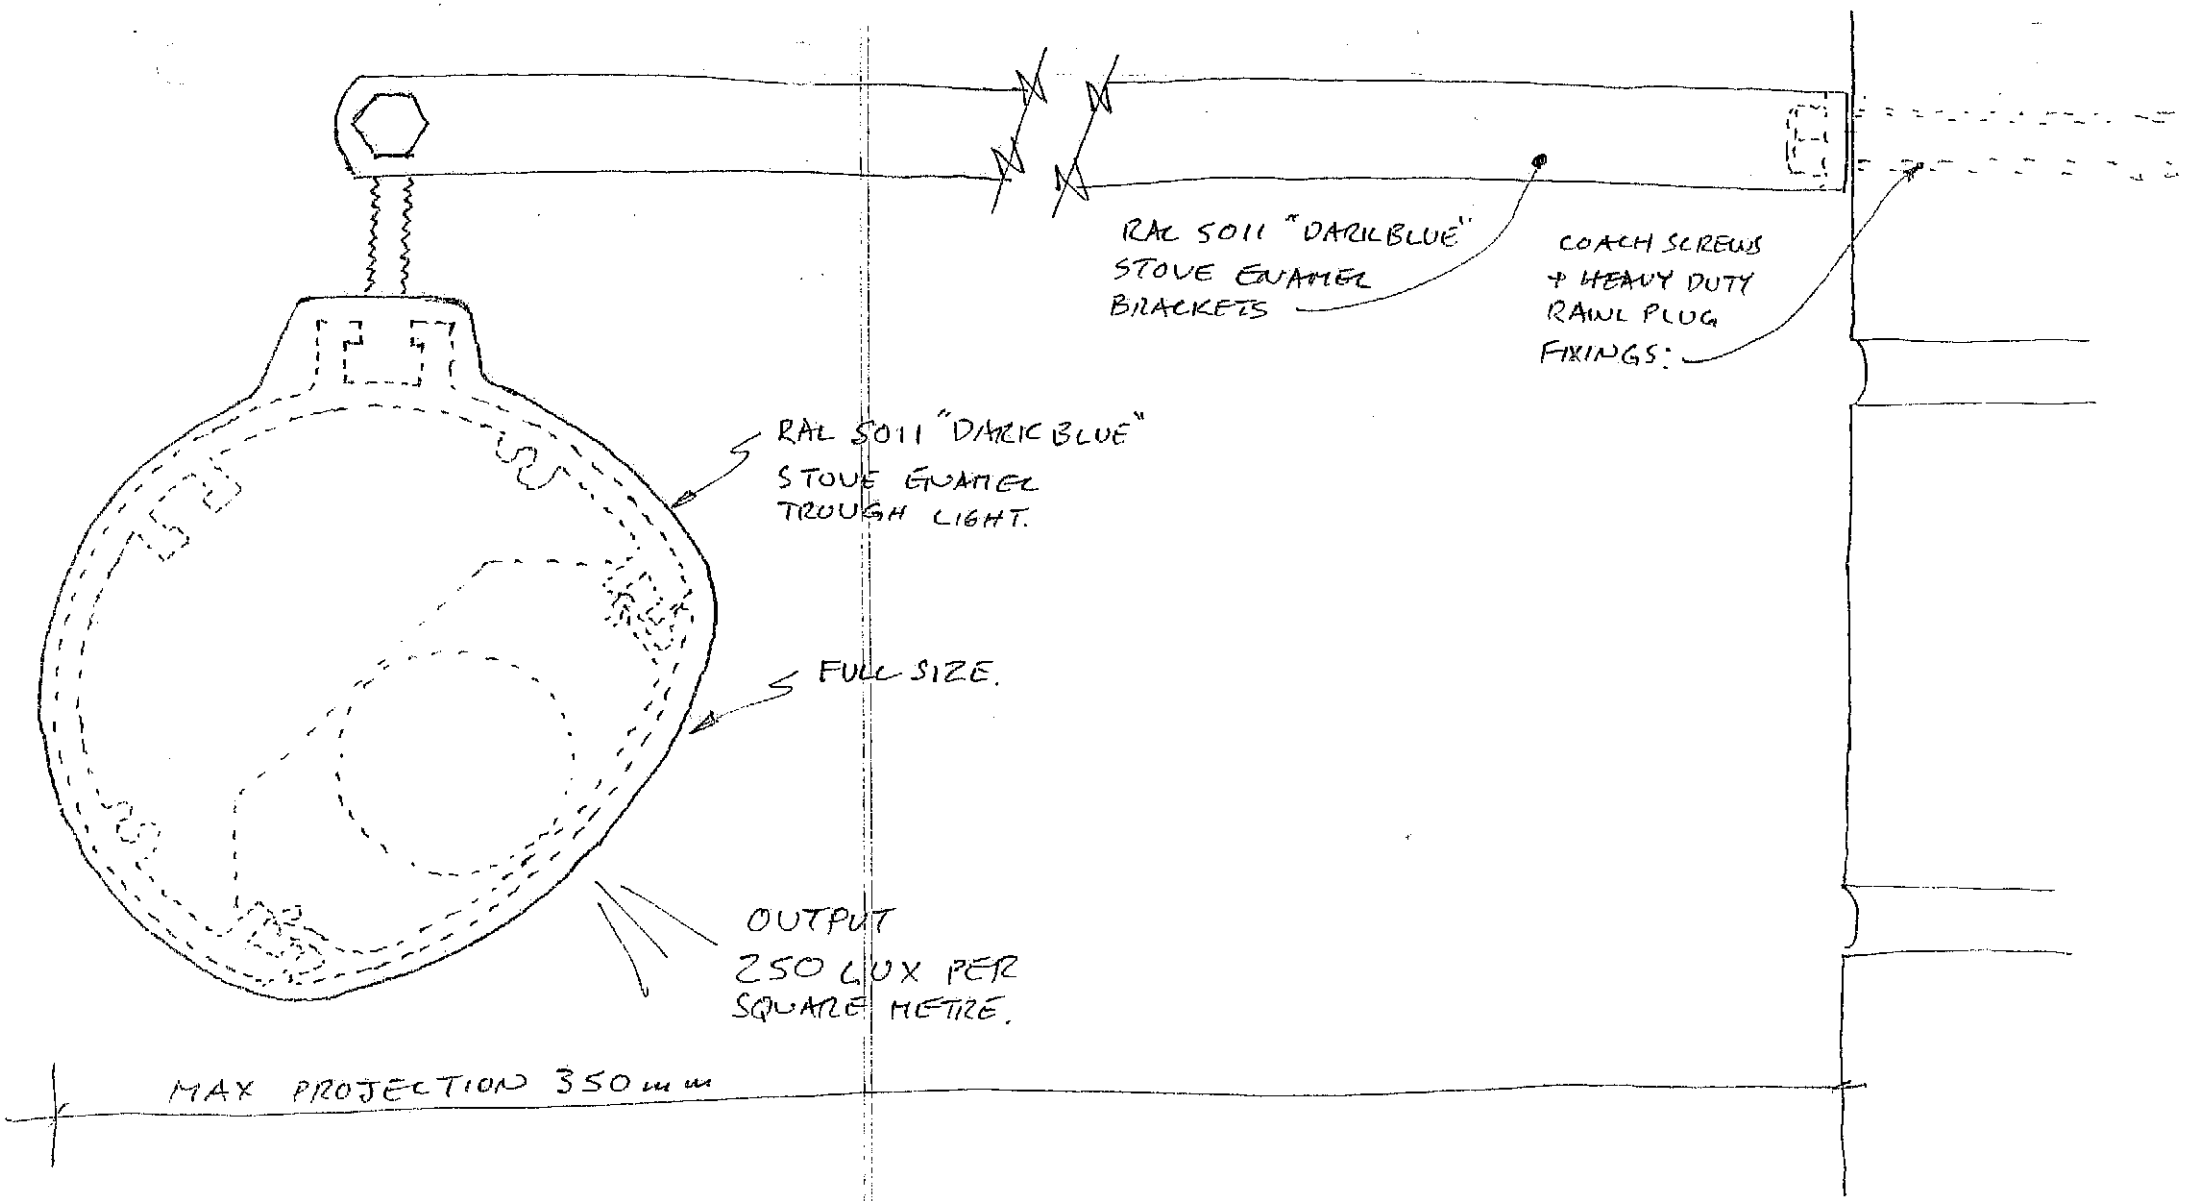

PNW
Designers
Architects
Project
Managers

PNW Limited
London House
Lower Mortlake Road
Richmond
Surrey
TW9 2LL

Telephone
020 8948 9556
Fax
020 8948 9576
E-Mail
studio@pnw.co.uk

■ PROJECT LOCH FYNE RESTAURANT "YE OLDE COCK" DIDSBURY

■ SCALE 1:1

■ DATE 5/2/08

■ DRAWING TITLE TROUGH LIGHT DETAIL

■ DRAWING NUMBER 1401/08