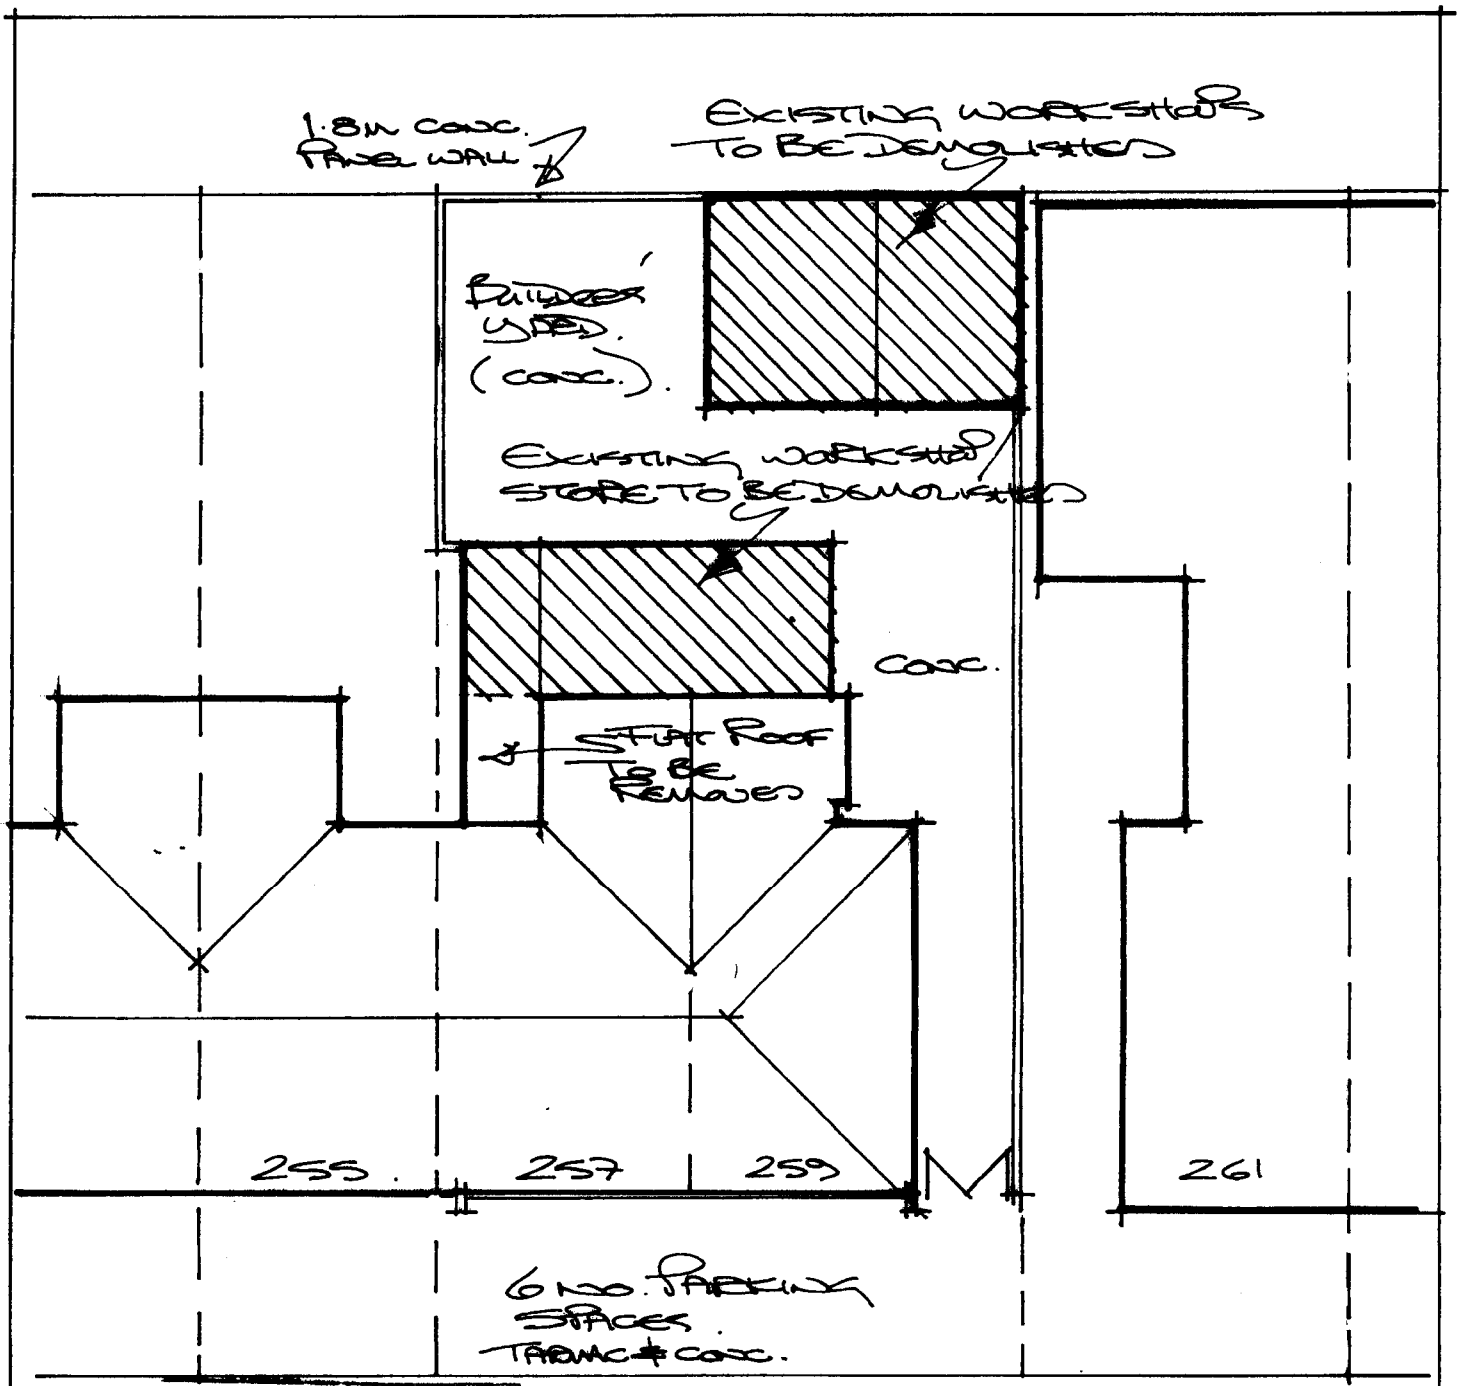


PLANNING
CK'D
EPLIED
ECD 21 APR 2008
TOL ACTION

257/259 Barlow Moor Rd.,
Chorlton-cum-Hardy, M/c.

Existing Block Plan.

1:200 @ A4.
NJR.
April '08.

GB/MR: 04-01.