


SITE PLAN - 1:250

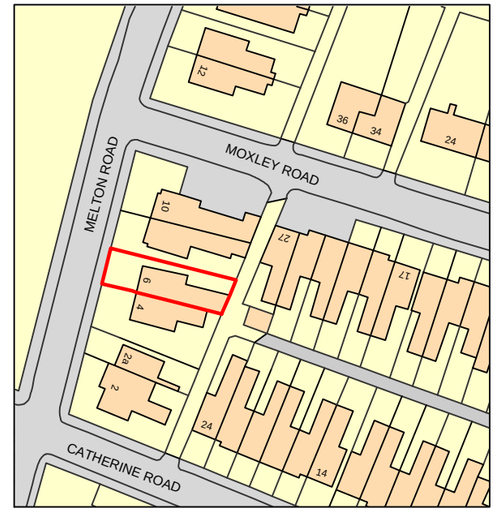

Ordnance Survey, (c) Crown Copyright 2013. All rights reserved. Licence number 100022432

LOCATION PLAN - 1:1250

N

DEBTAL ARCHITECTURE.
72 Bury New Road, Manchester. M25 0JU.
Tel: 0161 773 1630 Fax: 0560 125 9308
www.debtalarchitecture.co.uk

PROJECT

HOUSE CONVERSION
6 MELTON ROAD, MANCHESTER
M8 4HG

CLIENT


AMCO MANAGEMENT
76-80 Bury New Road,
Prestwich, M25 0JU

TITLE


LOCATION & SITE

DATE		DRAWING NO .	Rev.
AUG 2013	CG	DA1361 01	-
SCALE @ A3			
1:1250 1:250			


ALL CONTRACTORS MUST VISIT THE SITE , TAKE SITE DIMENSIONS RELATIVE TO THIS DRAWING , AND NOTIFY THE DESIGNER OF ANY DISCREPANCIES UNCOVERED ON SITE . SEWER INVERT LEVELS MUST BE VERIFIED BEFORE WORK COMMENCES . THIS DRAWING MUST BE CHECKED AGAINST ANY OTHER STRUCTURAL /SPECIALIST DRAWINGS PROVIDED. ALL CONTRACTORS TO COMPLY WITH CURRENT BUILDING REGULATIONS WHETHER OR NOT SPECIFIED ON THIS DRAWING .

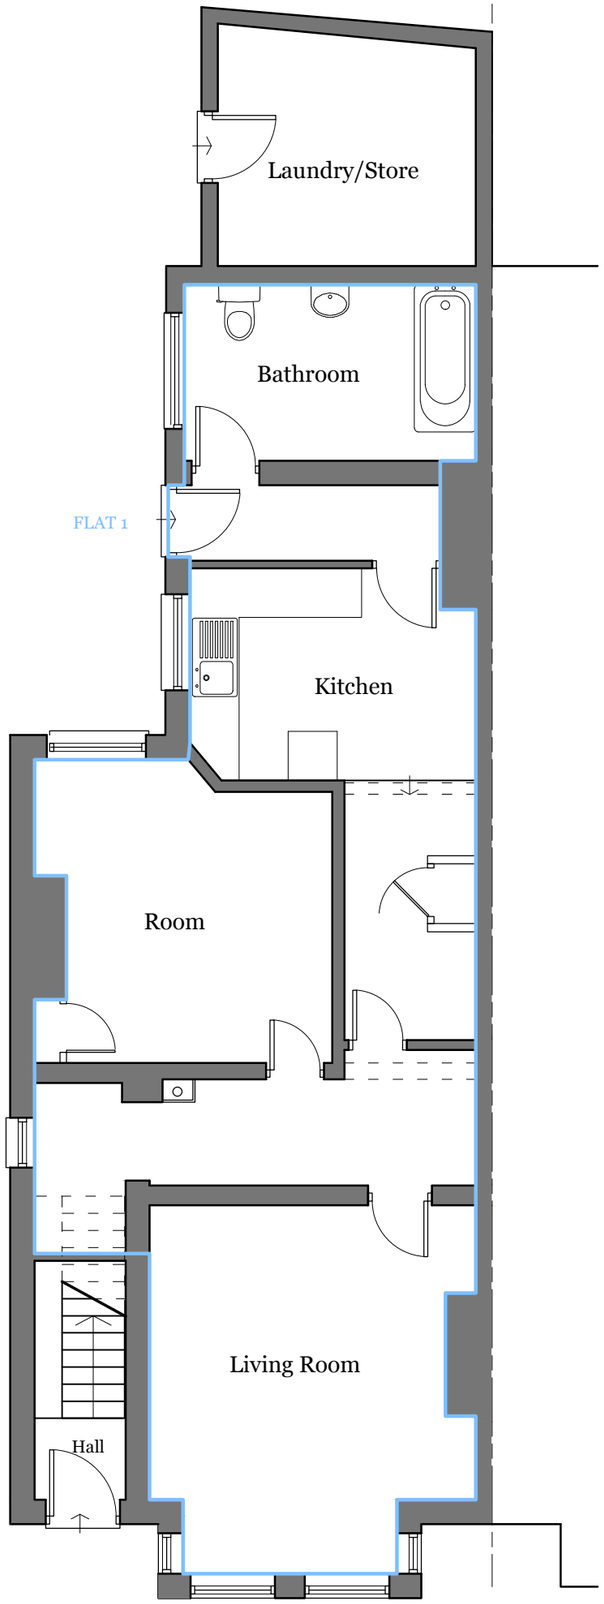

GROUND FLOOR PLAN

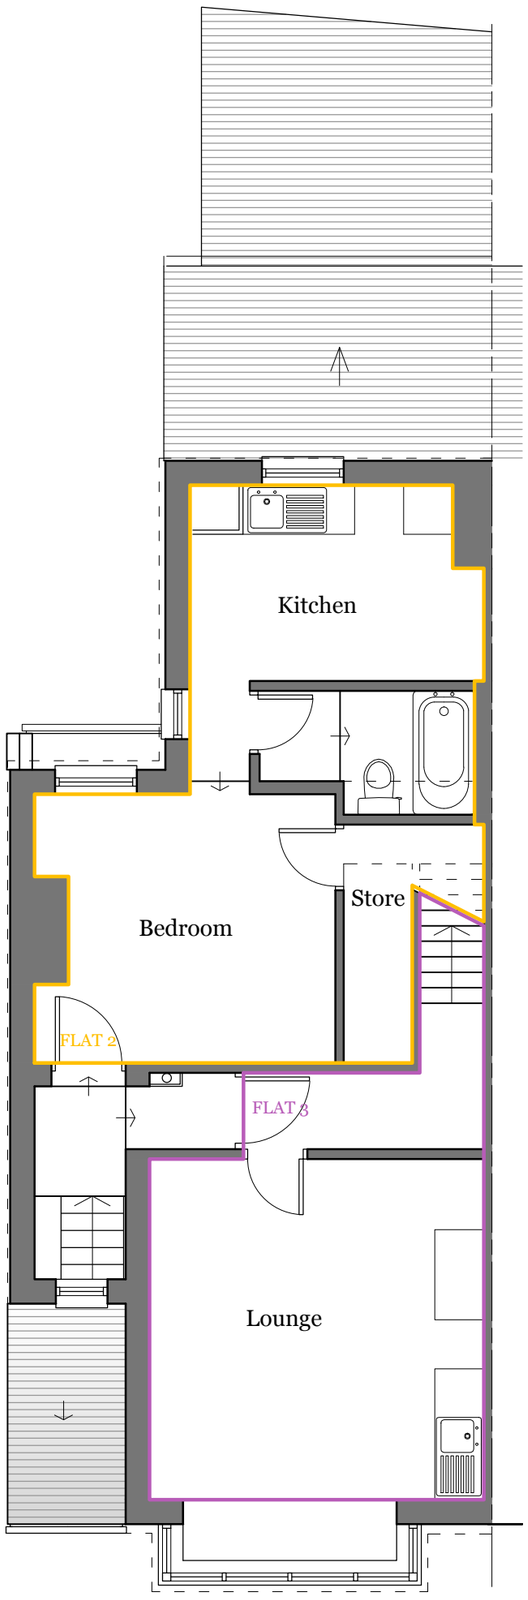

FIRST FLOOR PLAN

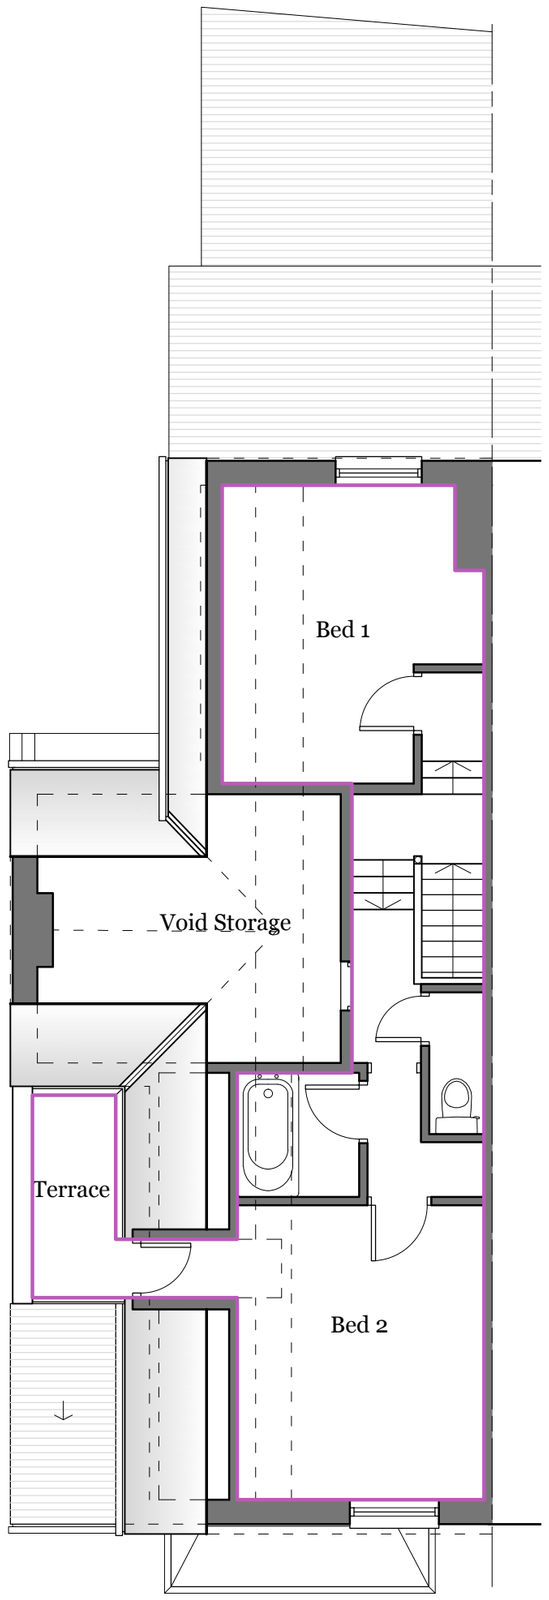

SECOND FLOOR PLAN



0m 1m 2m 3m 4m 5m 10m

DEBTAL ARCHITECTURE.
72 Bury New Road, Manchester. M25 0JU.
Tel: 0161 773 1630 Fax: 0560 125 9308
www.debtalarchitecture.co.uk

PROJECT

HOUSE CONVERSION
6 MELTON ROAD, MANCHESTER
M8 4HG

CLIENT

AMCO MANAGEMENT
76-80 Bury New Road,
Prestwich, M25 0JU

TITLE

EXISTING FLOOR PLANS

DATE	DRAWING NO .	Rev.
AUG 2013	DA1361 02	-

SCALE 1:75 NTS @ A3

ALL CONTRACTORS MUST VISIT THE SITE . TAKE SITE DIMENSIONS RELATIVE TO THIS DRAWING . AND NOTIFY THE DESIGNER OF ANY DISCREPANCIES UNCOVERED ON SITE . SEWER INVERT LEVELS MUST BE VERIFIED BEFORE WORK COMMENCES . THIS DRAWING MUST BE CHECKED AGAINST ANY OTHER STRUCTURAL /SPECIALIST DRAWINGS PROVIDED. ALL CONTRACTORS TO COMPLY WITH CURRENT BUILDING REGULATIONS WHETHER OR NOT SPECIFIED ON THIS DRAWING .



EXISTING FRONT ELEVATION _ 6 Melton Road.



EXISTING REAR ELEVATION



EXISTING SIDE ELEVATION

DEBTAL ARCHITECTURE.
72 Bury New Road, Manchester. M25 0JU.
Tel: 0161 773 1630 Fax: 0560 125 9308
www.debtalarchitecture.co.uk

PROJECT

HOUSE CONVERSION
6 MELTON ROAD, MANCHESTER
M8 4HG

CLIENT


AMCO MANAGEMENT
76-80 Bury New Road,
Prestwich, M25 0JU

TITLE


EXISTING ELEVATIONS

DATE	DRAWING NO .	Rev.
AUG 2013	DA1342 03	-
SCALE 1:100 @ A3		


ALL CONTRACTORS MUST VISIT THE SITE ‹ TAKE SITE DIMENSIONS RELATIVE TO THIS DRAWING ‹ AND NOTIFY THE DESIGNER OF ANY DISCREPANCIES UNCOVERED ON SITE . SEWER INVERT LEVELS MUST BE VERIFIED BEFORE WORK COMMENCES . THIS DRAWING MUST BE CHECKED AGAINST ANY OTHER STRUCTURAL /SPECIALIST DRAWINGS PROVIDED. ALL CONTRACTORS TO COMPLY WITH CURRENT BUILDING REGULATIONS WHETHER OR NOT SPECIFIED ON THIS DRAWING .

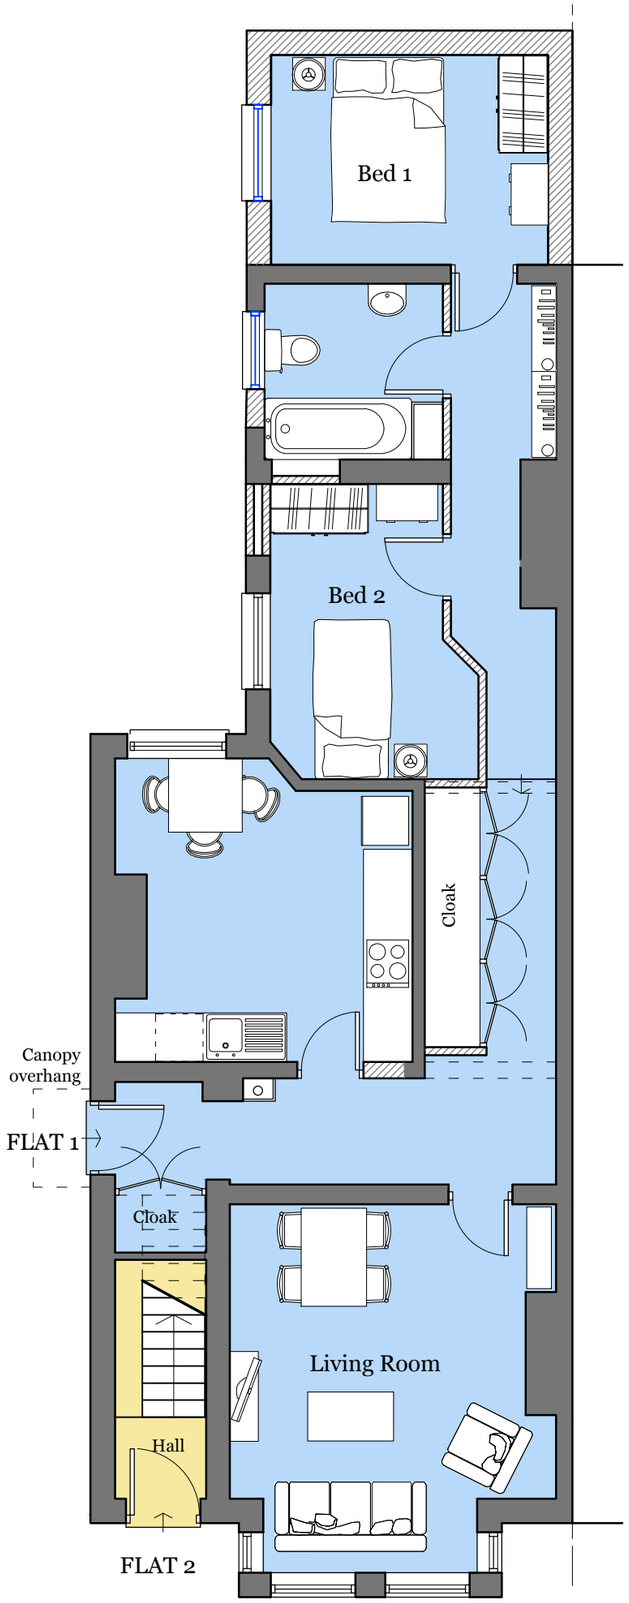

PROPOSED GROUND FLOOR

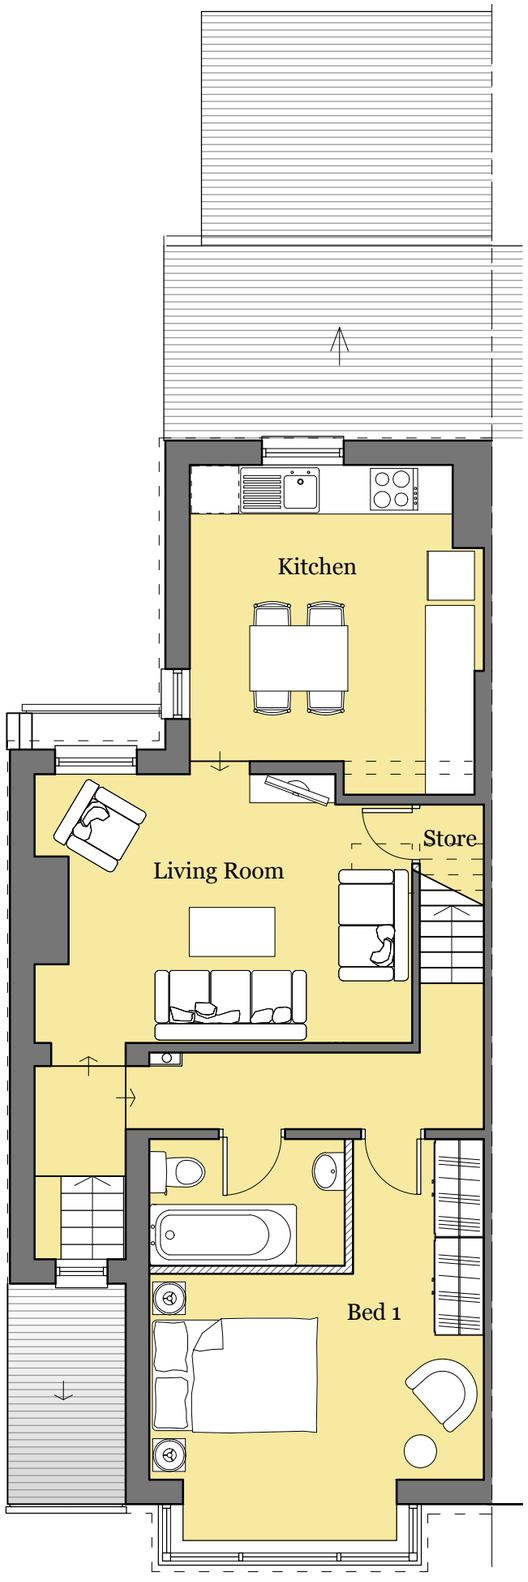

PROPOSED FIRST FLOOR

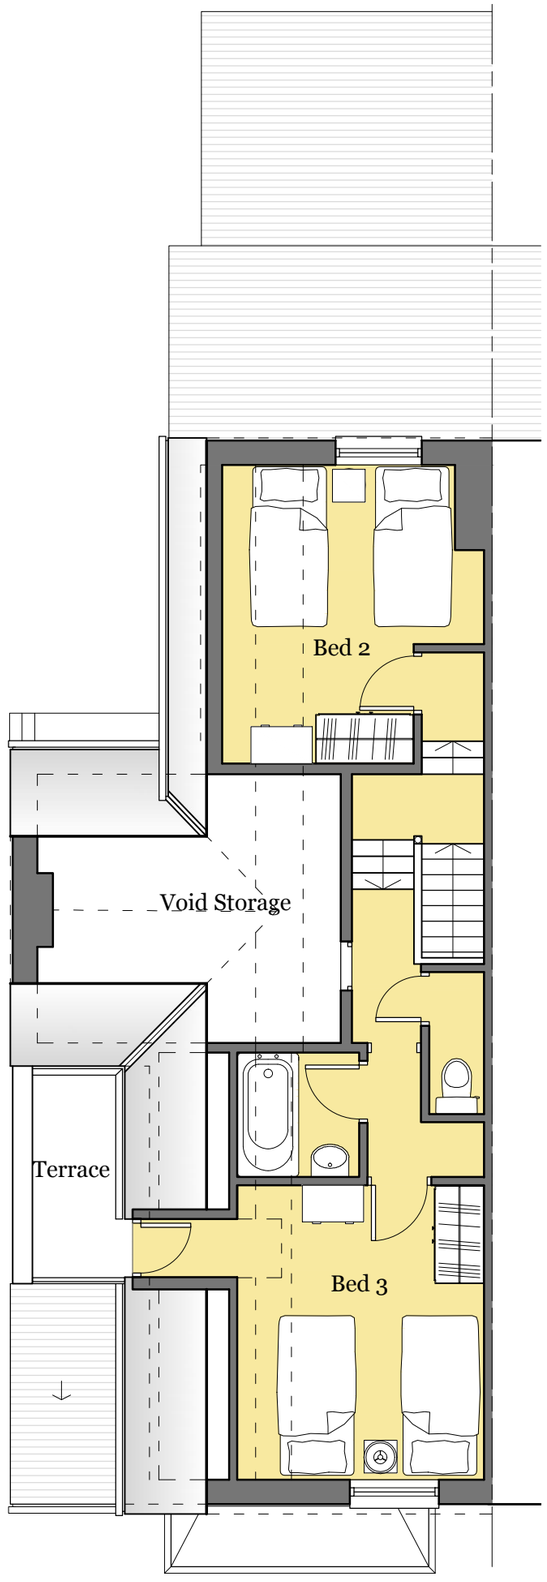

PROPOSED SECOND FLOOR

0m 1m 2m 3m 4m 5m 10m

N

DEBTAL ARCHITECTURE.
72 Bury New Road, Manchester. M25 0JU.
Tel: 0161 773 1630 Fax: 0560 125 9308
www.debtalarchitecture.co.uk

PROJECT

HOUSE CONVERSION
6 MELTON ROAD, MANCHESTER
M8 4HG

CLIENT

AMCO MANAGEMENT
76-80 Bury New Road,
Prestwich, M25 0JU

TITLE

PROPOSED PLANS

DATE AUG 2013

DRAWING NO . DA1342 04

Rev. -

SCALE 1:75 NTS @ A3

ALL CONTRACTORS MUST VISIT THE SITE . TAKE SITE DIMENSIONS RELATIVE TO THIS DRAWING . AND NOTIFY THE DESIGNER OF ANY DISCREPANCIES UNCOVERED ON SITE . SEWER INVERT LEVELS MUST BE VERIFIED BEFORE WORK COMMENCES . THIS DRAWING MUST BE CHECKED AGAINST ANY OTHER STRUCTURAL /SPECIALIST DRAWINGS PROVIDED. ALL CONTRACTORS TO COMPLY WITH CURRENT BUILDING REGULATIONS WHETHER OR NOT SPECIFIED ON THIS DRAWING .



PROPOSED FRONT ELEVATION _ 6 Melton Road.



PROPOSED REAR ELEVATION



PROPOSED SIDE ELEVATION

DEBTAL ARCHITECTURE.
72 Bury New Road, Manchester. M25 0JU.
Tel: 0161 773 1630 Fax: 0560 125 9308
www.debtalarchitecture.co.uk

PROJECT

HOUSE CONVERSION
6 MELTON ROAD, MANCHESTER
M8 4HG

CLIENT

AMCO MANAGEMENT
76-80 Bury New Road,
Prestwich, M25 0JU

TITLE

PROPOSED ELEVATIONS

DATE AUG 2013

SCALE 1:100 @ A3

DRAWING NO . DA1342 05

Rev. -

ALL CONTRACTORS MUST VISIT THE SITE ; TAKE SITE DIMENSIONS RELATIVE TO THIS DRAWING ; AND NOTIFY THE DESIGNER OF ANY DISCREPANCIES UNCOVERED ON SITE . SEWER INVERT LEVELS MUST BE VERIFIED BEFORE WORK COMMENCES . THIS DRAWING MUST BE CHECKED AGAINST ANY OTHER STRUCTURAL /SPECIALIST DRAWINGS PROVIDED. ALL CONTRACTORS TO COMPLY WITH CURRENT BUILDING REGULATIONS WHETHER OR NOT SPECIFIED ON THIS DRAWING .