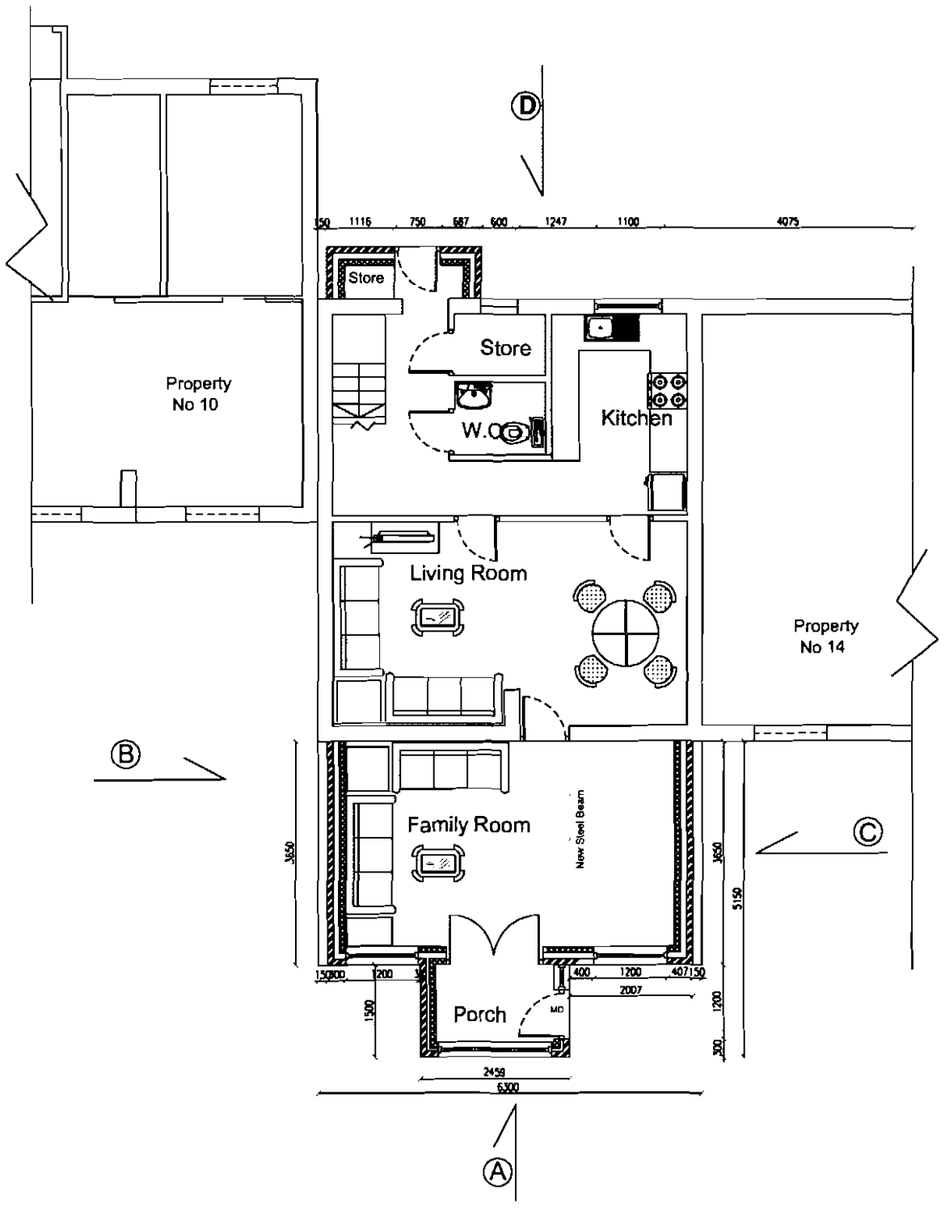

PROPOSED GROUND FLOOR PLAN

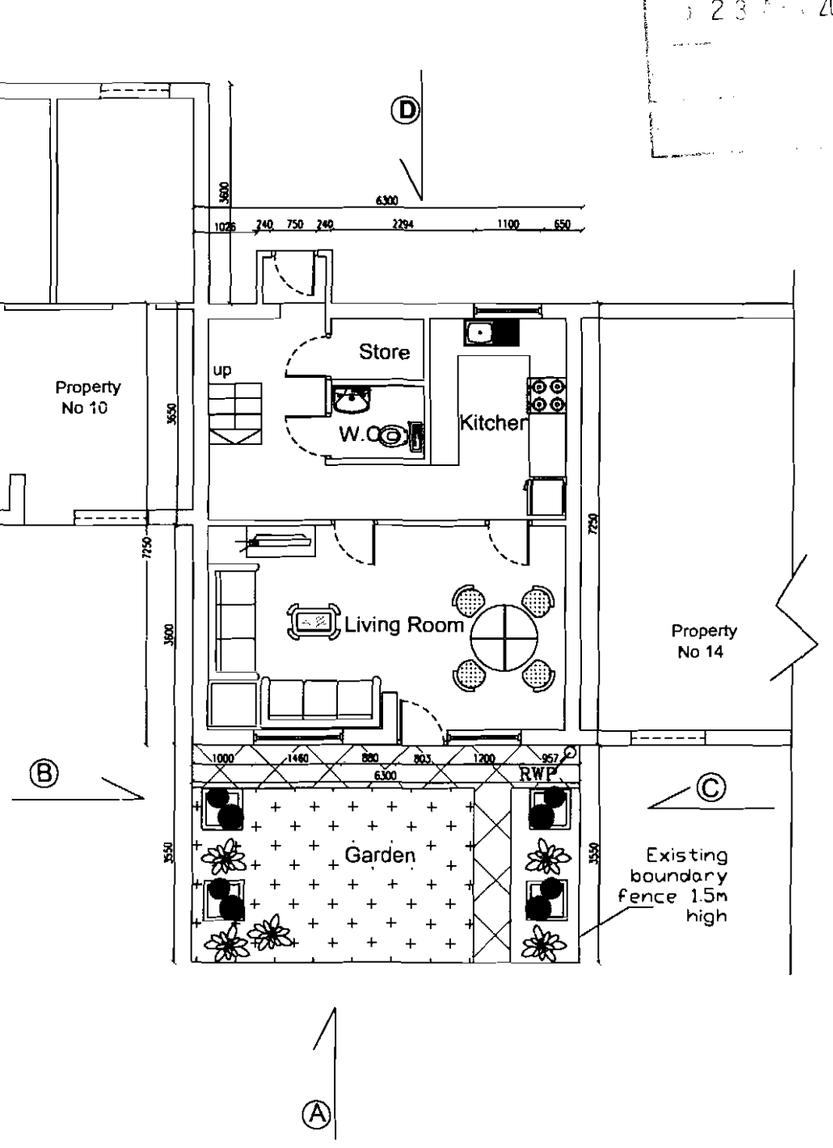

EXISTING GROUND FLOOR PLAN

2 3 ... 2008

Issue Date:

Revisions:

No.	Date	Description

Home Sweet Home
Architectural Design Service
428 Cheetham Hill Road
Cheetham Manchester M8 9LE
0161 795 6385

Title :-

Existing Ground Floor Plan &
Propsed Ground Floor Plan

Project for :-

Mr. Imran Khokhar

Project Title :-

Proposed Single Story Extension's
at 12 Rachel Rosing Walk
Cheetham Manchester M8
9EN

Date December 2007
Scale 1 : 50 Dwg No. 01/090

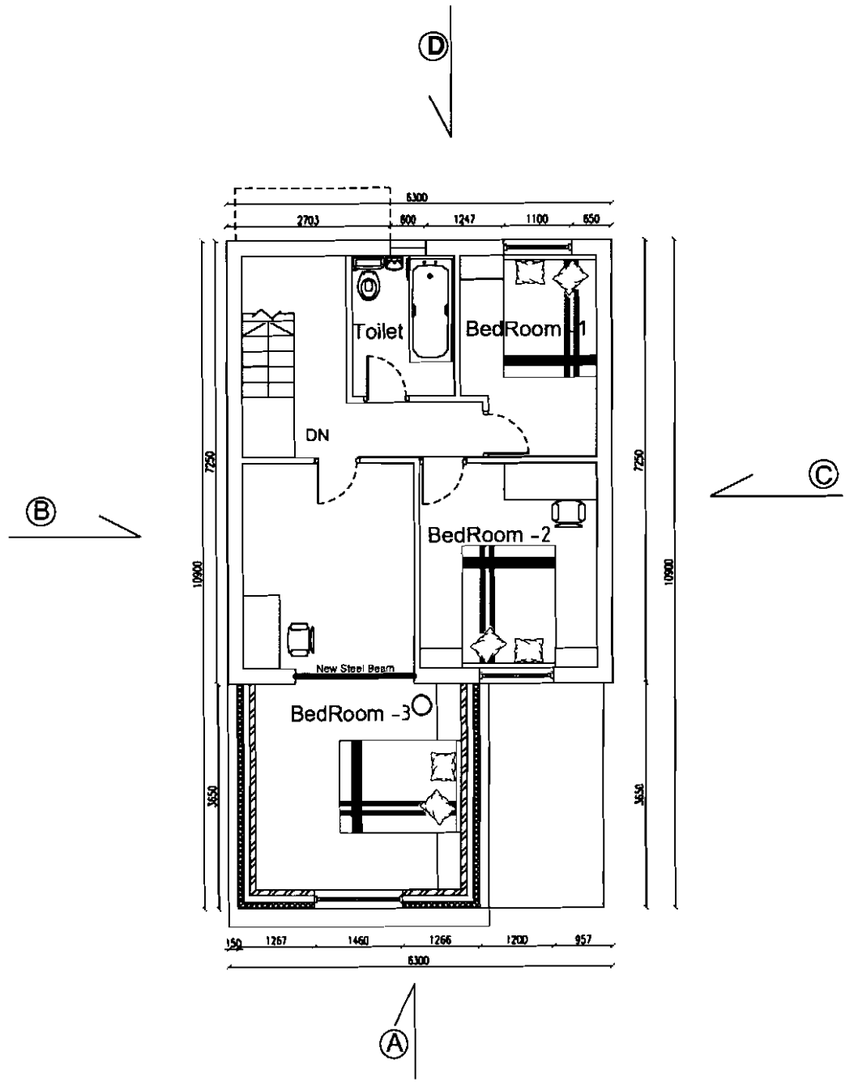

PROPSED FIRST FLOOR PLAN

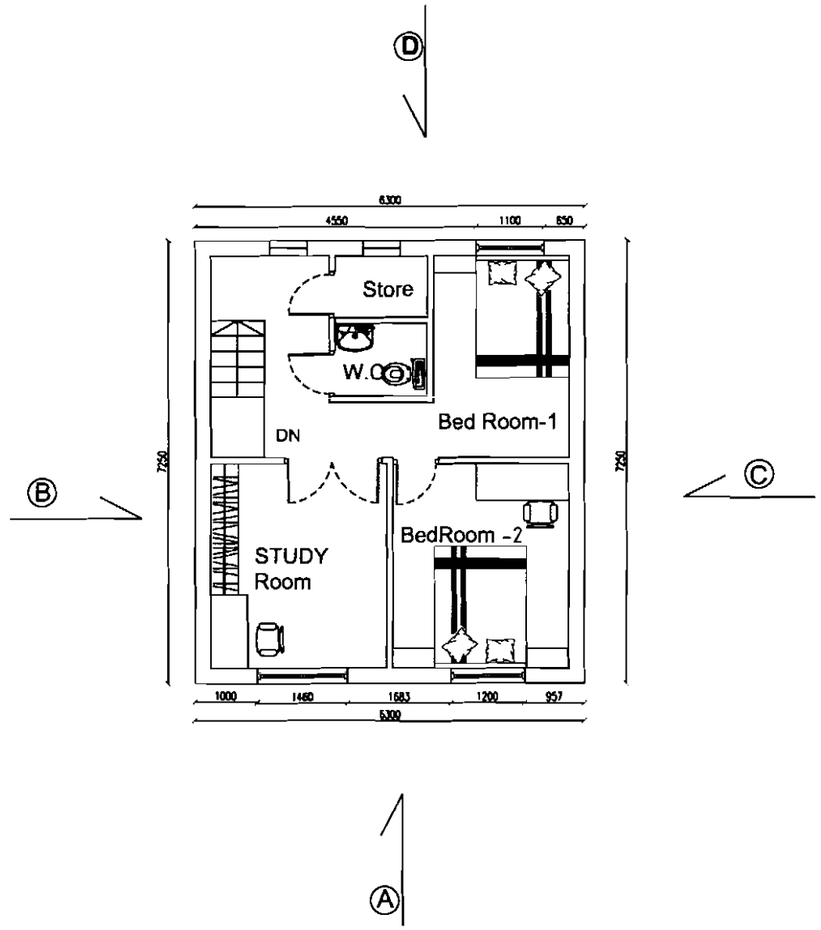

EXISTING FIRST FLOOR PLAN

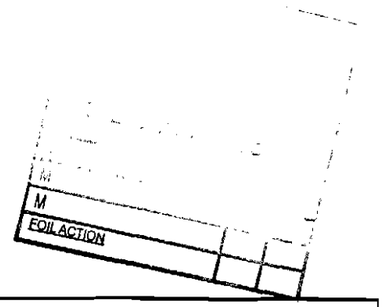

Issue Date:

Revisions:

No.	Date	Description

Home Sweet Home
Architectural Design Service
428 Cheetham Hill Road
Cheetham Manchester M8 9LE
0161 795 6385

Title :-

Existing First Floor Plan &
Propsed First Floor Plan

Project for :-

Mr. Imran Khokhar

Project Title :-

Proposed Single Story Extension's
at 12 Rachel Rosing Walk
Cheetham Manchester M8
9EN

Date December 2007
Scale 1 : 50 Dwg No. 02/090

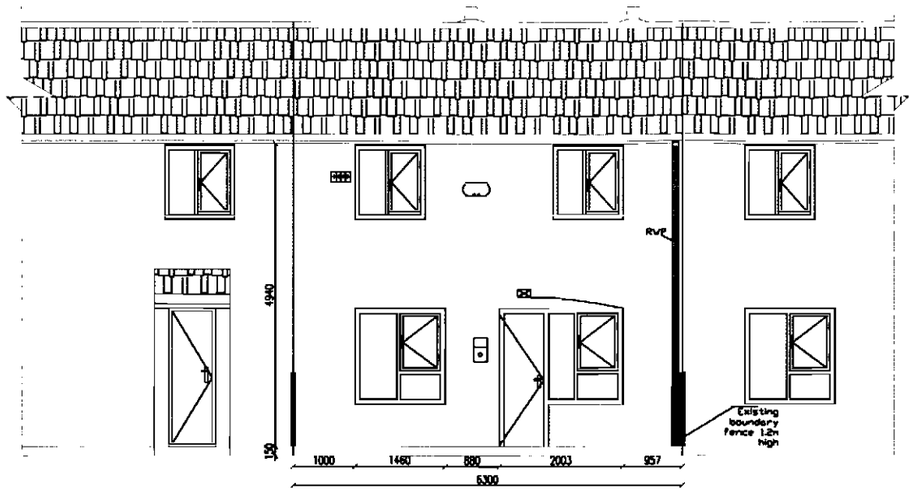

EXISTING ` A ' SIDE ELEVATION

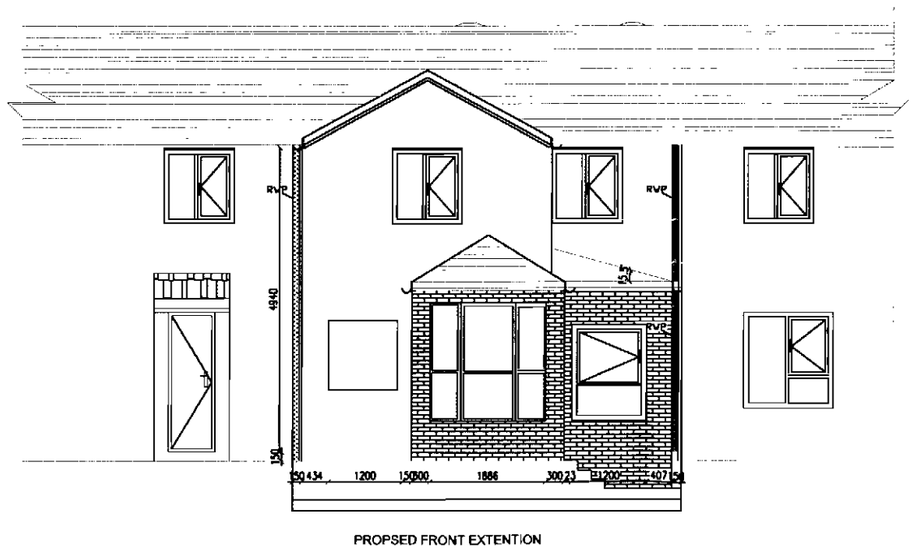

PROPSED FRONT EXTENTION

PROPSED ` A ' SIDE ELEVATION

Issue Date:	
Revisions:	
No. Date	Description
Home Sweet Home Architectural Design Service 428 Cheetham Hill Road Cheetham Manchester M8 9LE 0161 795 6385	
Title :-	
Existing ` A ' SIDE ELEVATION	
Project for :-	
Mr. Imran Khokhar	
Project Title :-	
Proposed Single Story Extension's at 12 Rachel Rosing Walk Cheetham Manchester M8 9EN	
Date December 2007 Scale 1 : 50 Dwg No. 04/090	

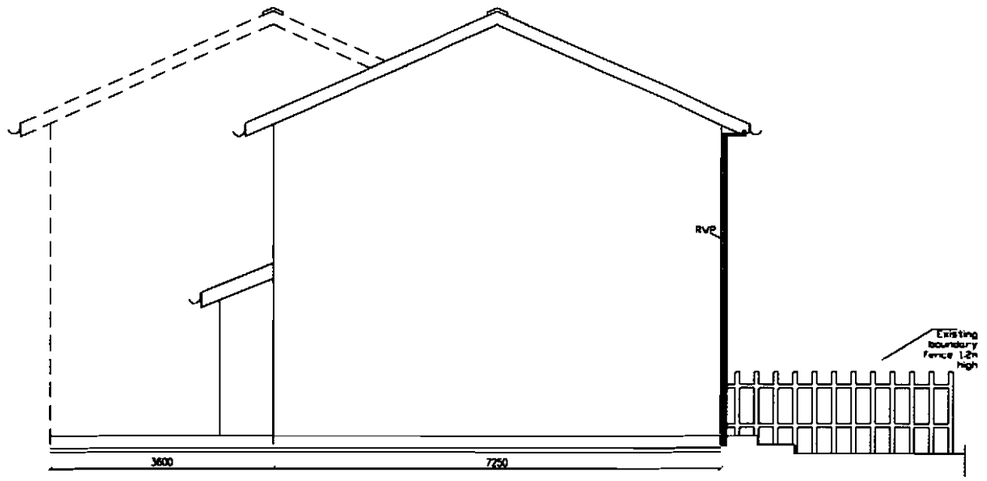

EXISTING ` B ' SIDE ELEVATION

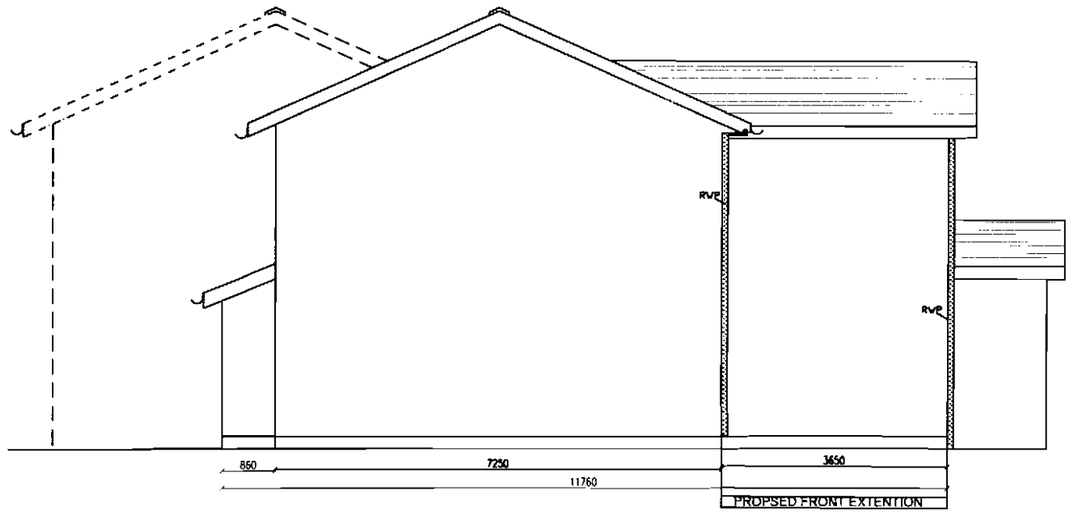

PROPSED ` B ' SIDE ELEVATION

Issue Date:

Revisions:

No.	Date	Description

Home Sweet Home
Architectural Design Service
428 Cheetham Hill Road
Cheetham Manchester M8 9LE
0161 795 6385

Title :-

Existing ` B ' SIDE ELEVATION

Project for :-

Mr. Imran Khokhar

Project Title :-

Proposed Single Story Extension's
at 12 Rachel Rosing Walk
Cheetham Manchester M8
9EN

Date December 2007
Scale 1 : 50 Dwg No. 05/090

ACK'D
REPLIED
RECD 23 APR 2008
M
M
M

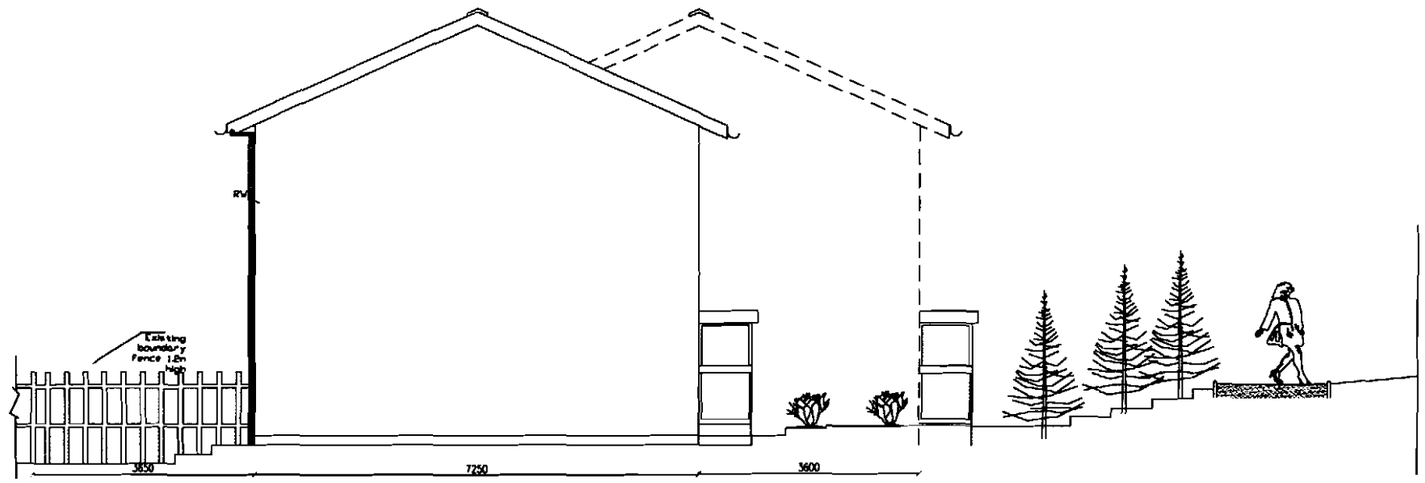

EXISTING SIDE ELEVATION ` C '

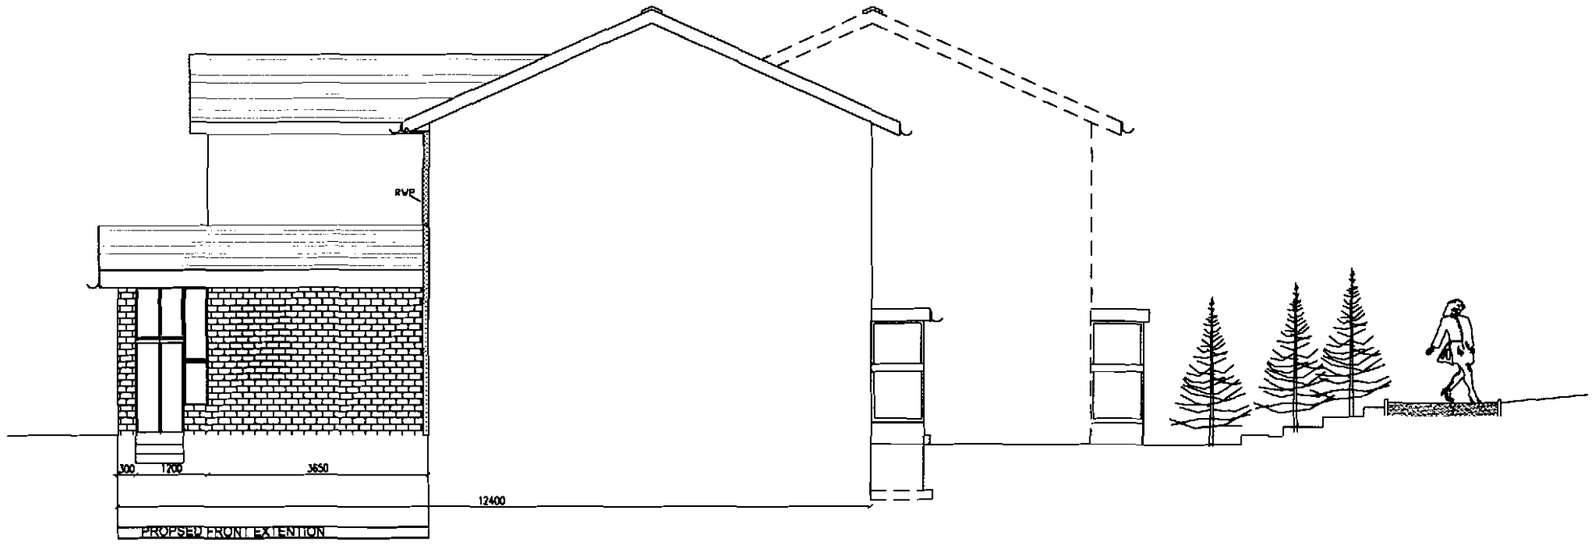

PROPOSED ELEVATION ` C '

Issue Date:

Revisions:

No.	Date	Description

Home Sweet Home
Architectural Design Service
428 Cheetham Hill Road
Cheetham Manchester M8 9LE
0161 795 6385

Title :-

Existing ` C ' SIDE ELEVATION

Project for :-

Mr. Imran Khokhar

Project Title :-

Proposed Single Story Extension's at 12 Rachel Rosing Walk Cheetham Manchester M8 9EN

Date December 2007
Scale 1 : 50 Dwg No. 06/090

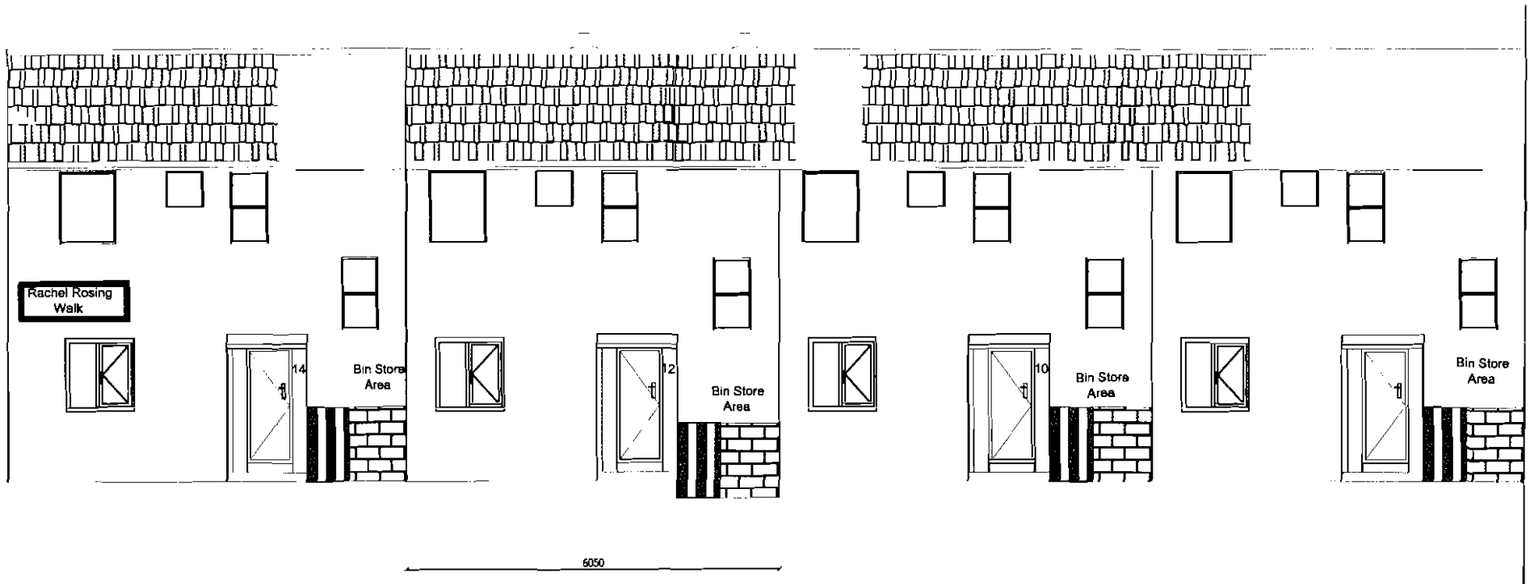

EXISTING ELEVATION ` D '

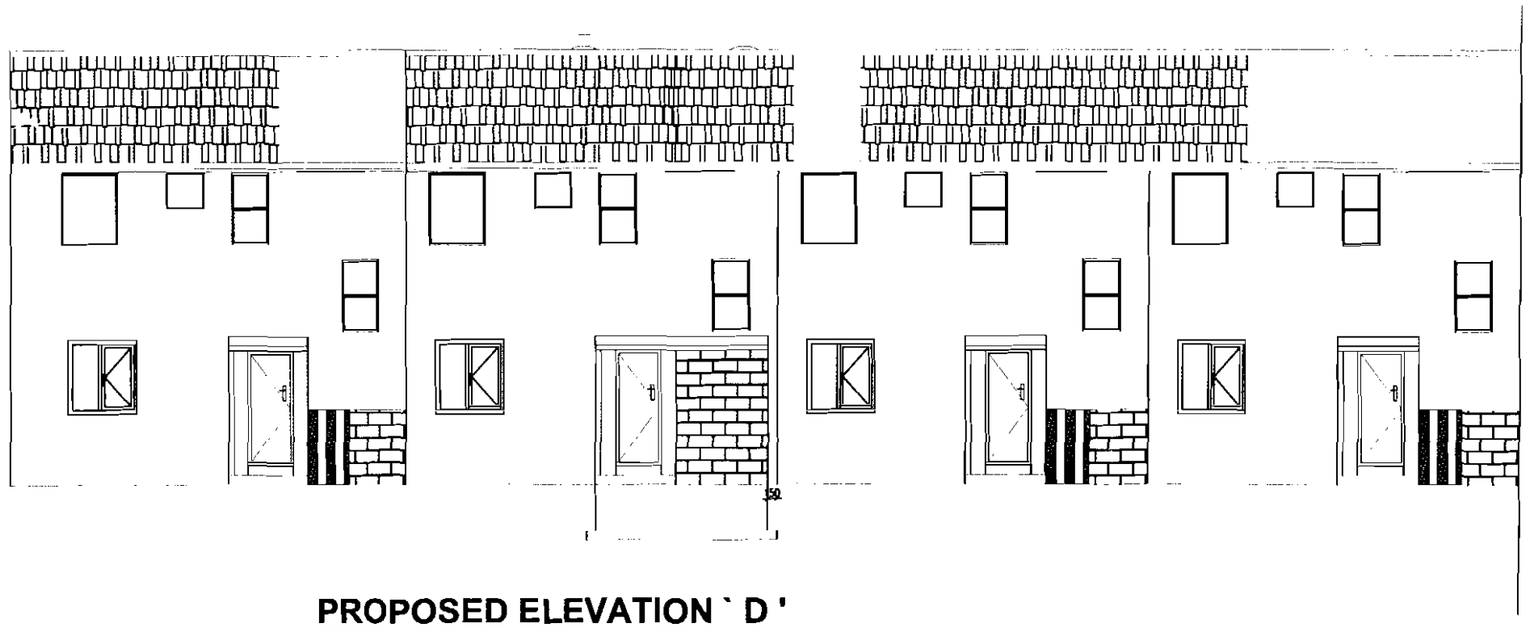

PROPOSED ELEVATION ` D '

PLANNING
ACKD
RECD 23 APR 2008

Issue Date:

Revisions:

No.	Date	Description

Home Sweet Home
Architectural Design Service
428 Cheetham Hill Road
Cheetham Manchester M8 9LE
0161 795 6385

Title :-

Existing ` D ' Side Elevation &
Propsed ` D ' Side Elevation

Project for :-

Mr. Imran Khokhar

Project Title :-

Proposed Single Story Extension's
at 12 Rachel Rosing Walk
Cheetham Manchester M8
9EN

Date December 2007
Scale 1 : 50 Dwg No. 7/090