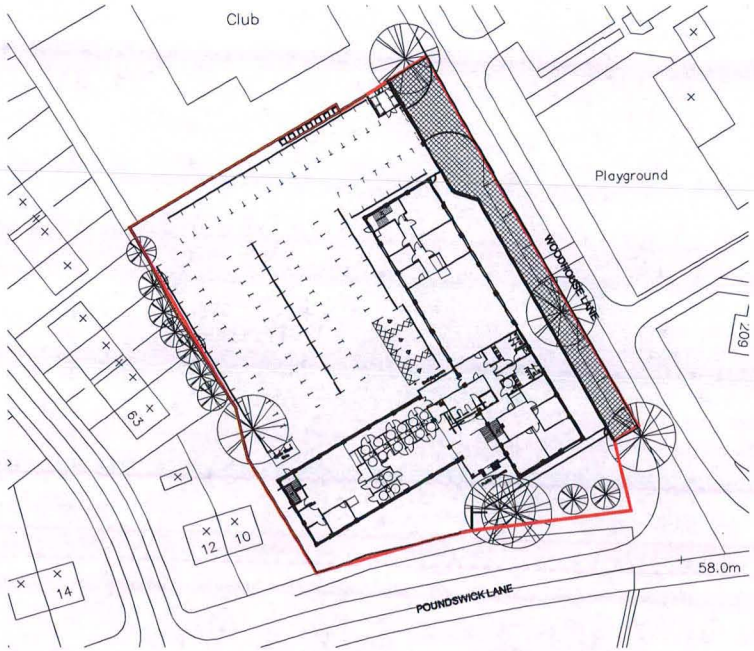

N

PLANNING AND BUILDING CONTROL

17 JAN 2012

Client / Partner: E.ON		Date: 13.1.12	Scale: 1:1250	Sheet Size: A4
Project Name: WILLOW PARK HOUSE	All dims. in mm	Drawn By: JE	Checked By: JG	Approved By: JG
Drawing Title: SITE PLAN	Third angle projection	Drawing No.: WPH.000		Rev