PLANNING APPLICATION DRAWING ONLY.
ANY CONSTRUCTION MUST COMPLY WITH
ALL APPLICABLE BUILDING REGULATIONS.

ALL DIMENSIONS IN MM.



Proposed Front Elevation

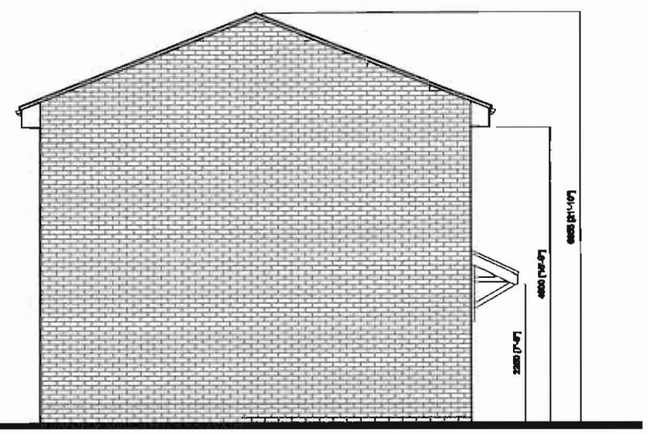

Proposed Side Elevation

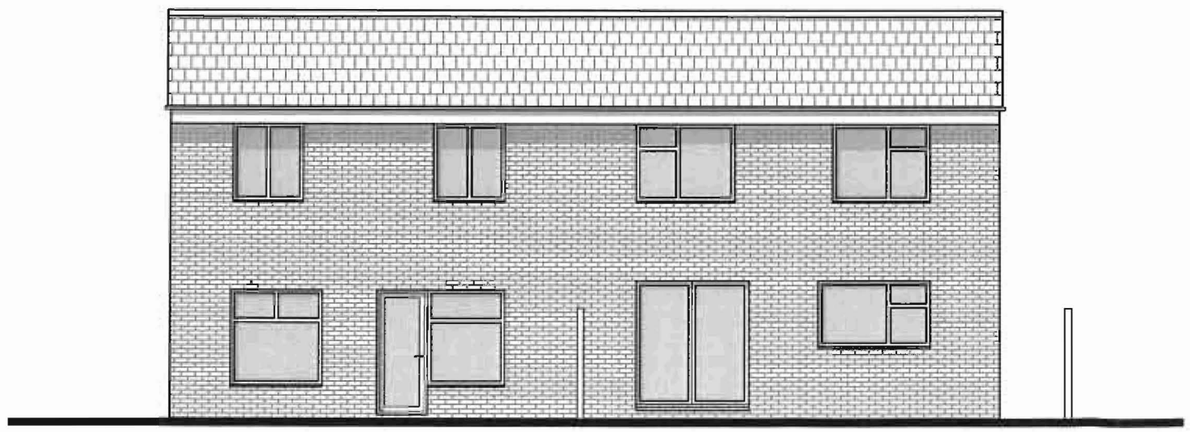

Proposed Rear Elevation

Bin Storage Screen
Scale 1:50

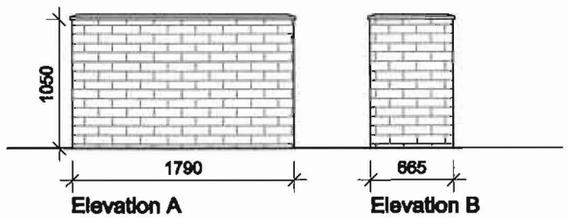

Elevation A

Elevation B

PLANNING
RECD 28 APR 2008

DK ARCHITECTS

DK ARCHITECTS
t 0161 434[illegible]
m 17914 [illegible]
f 0161 434[illegible]
e [illegible]
w [illegible]
67 Broad Oak Lane, Didsbury,
Manchester [illegible]

PROJECT:
NEW 2 STOREY ATTACHED DWELLING

ADDRESS:
5 BROOMFIELD DRIVE, MANCHESTER

DRG:
PROPOSED ELEVATIONS

DRG STATUS:
PLANNING APPLICATION DRAWING

DATE:	March 2008	DRAWN:	ANK
SCALE:	1:100	CHECKED:	ANK
SIZE:	A3	DRG NO:	NK.094.03

COPYRIGHT © 2007 DK ARCHITECTS (UK) LIMITED. ALL RIGHTS RESERVED.
REFER TO DIMENSIONS AND DO NOT SCALE.