

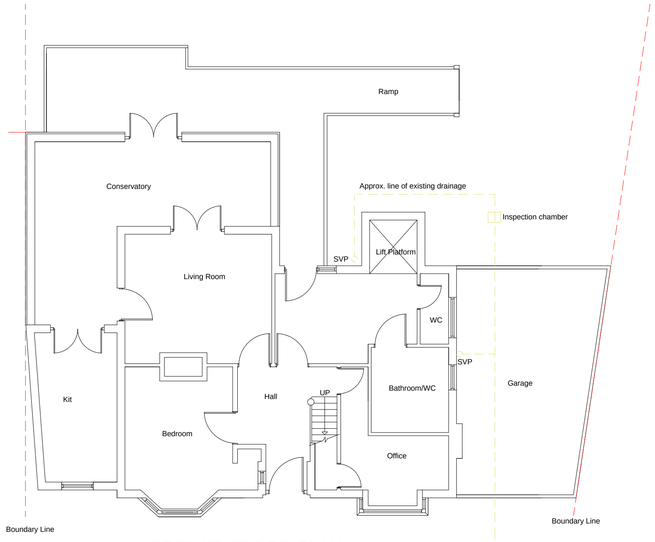


EXISTING GROUND FLOOR PLAN

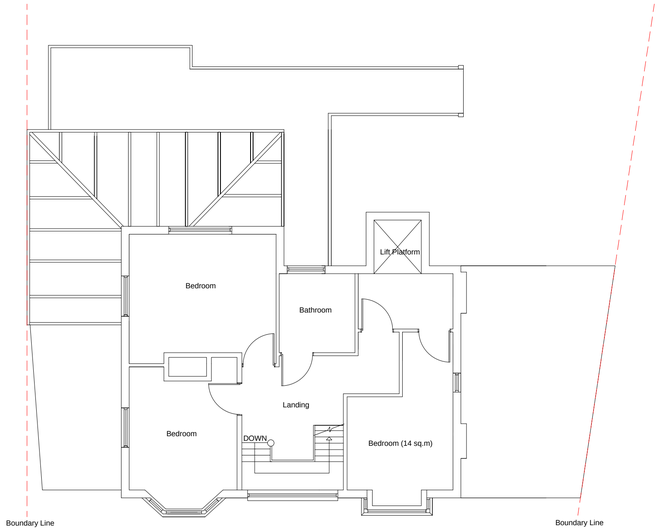

EXISTING FIRST FLOOR PLAN

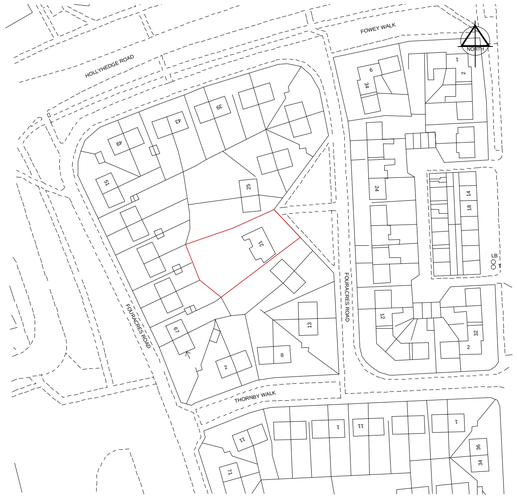


LOCATION PLAN - 1:1250



EXISTING FRONT ELEVATION




EXISTING REAR ELEVATION

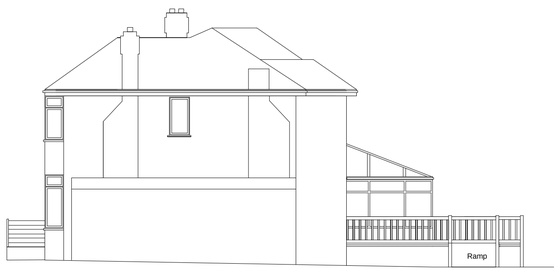

EXISTING RIGHT HAND SIDE ELEVATION



EXISTING LEFT HAND SIDE ELEVATION

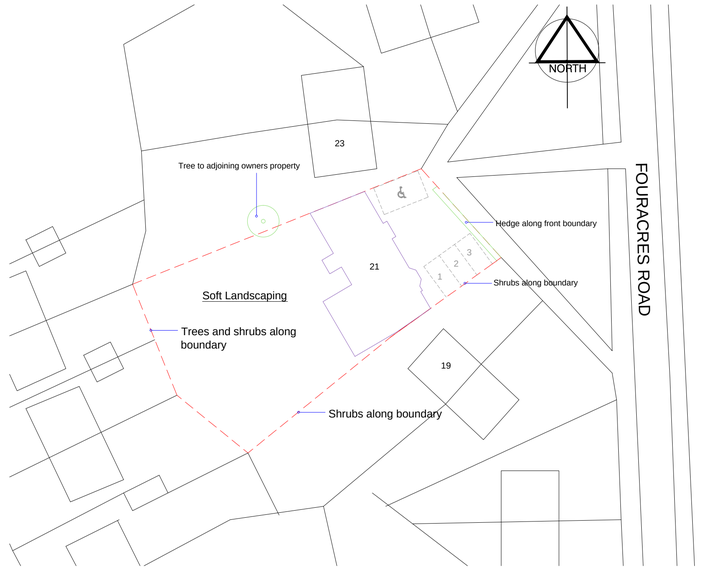

EXISTING BLOCK PLAN - 1:400

RICS the mark of property professionalism worldwide

Job Information:	Drawing Title:	Drawing Reference:		
21 Fouracres Road, Wythenshawe, Manchester, M23 1FG	Planning Application - Existing Drawings	FPS-BPP-0555/01		
ALL DIMENSIONS ARE GIVEN IN MILLIMETRES MEASUREMENT SCALING OF THIS DRAWING SHALL ONLY BE PERMITTED IN IT'S DIGITAL FORM		Date: NOVEMBER 2012	Scale: 1:100 @ A2	Revision: A

FPS Consult

FPS CONSULT LIMITED / 1A BRANDLESHOME ROAD / BURY / BL8 4DS **T** 0844 556 7044 **E-MAIL** info@fpsconsult.co.uk