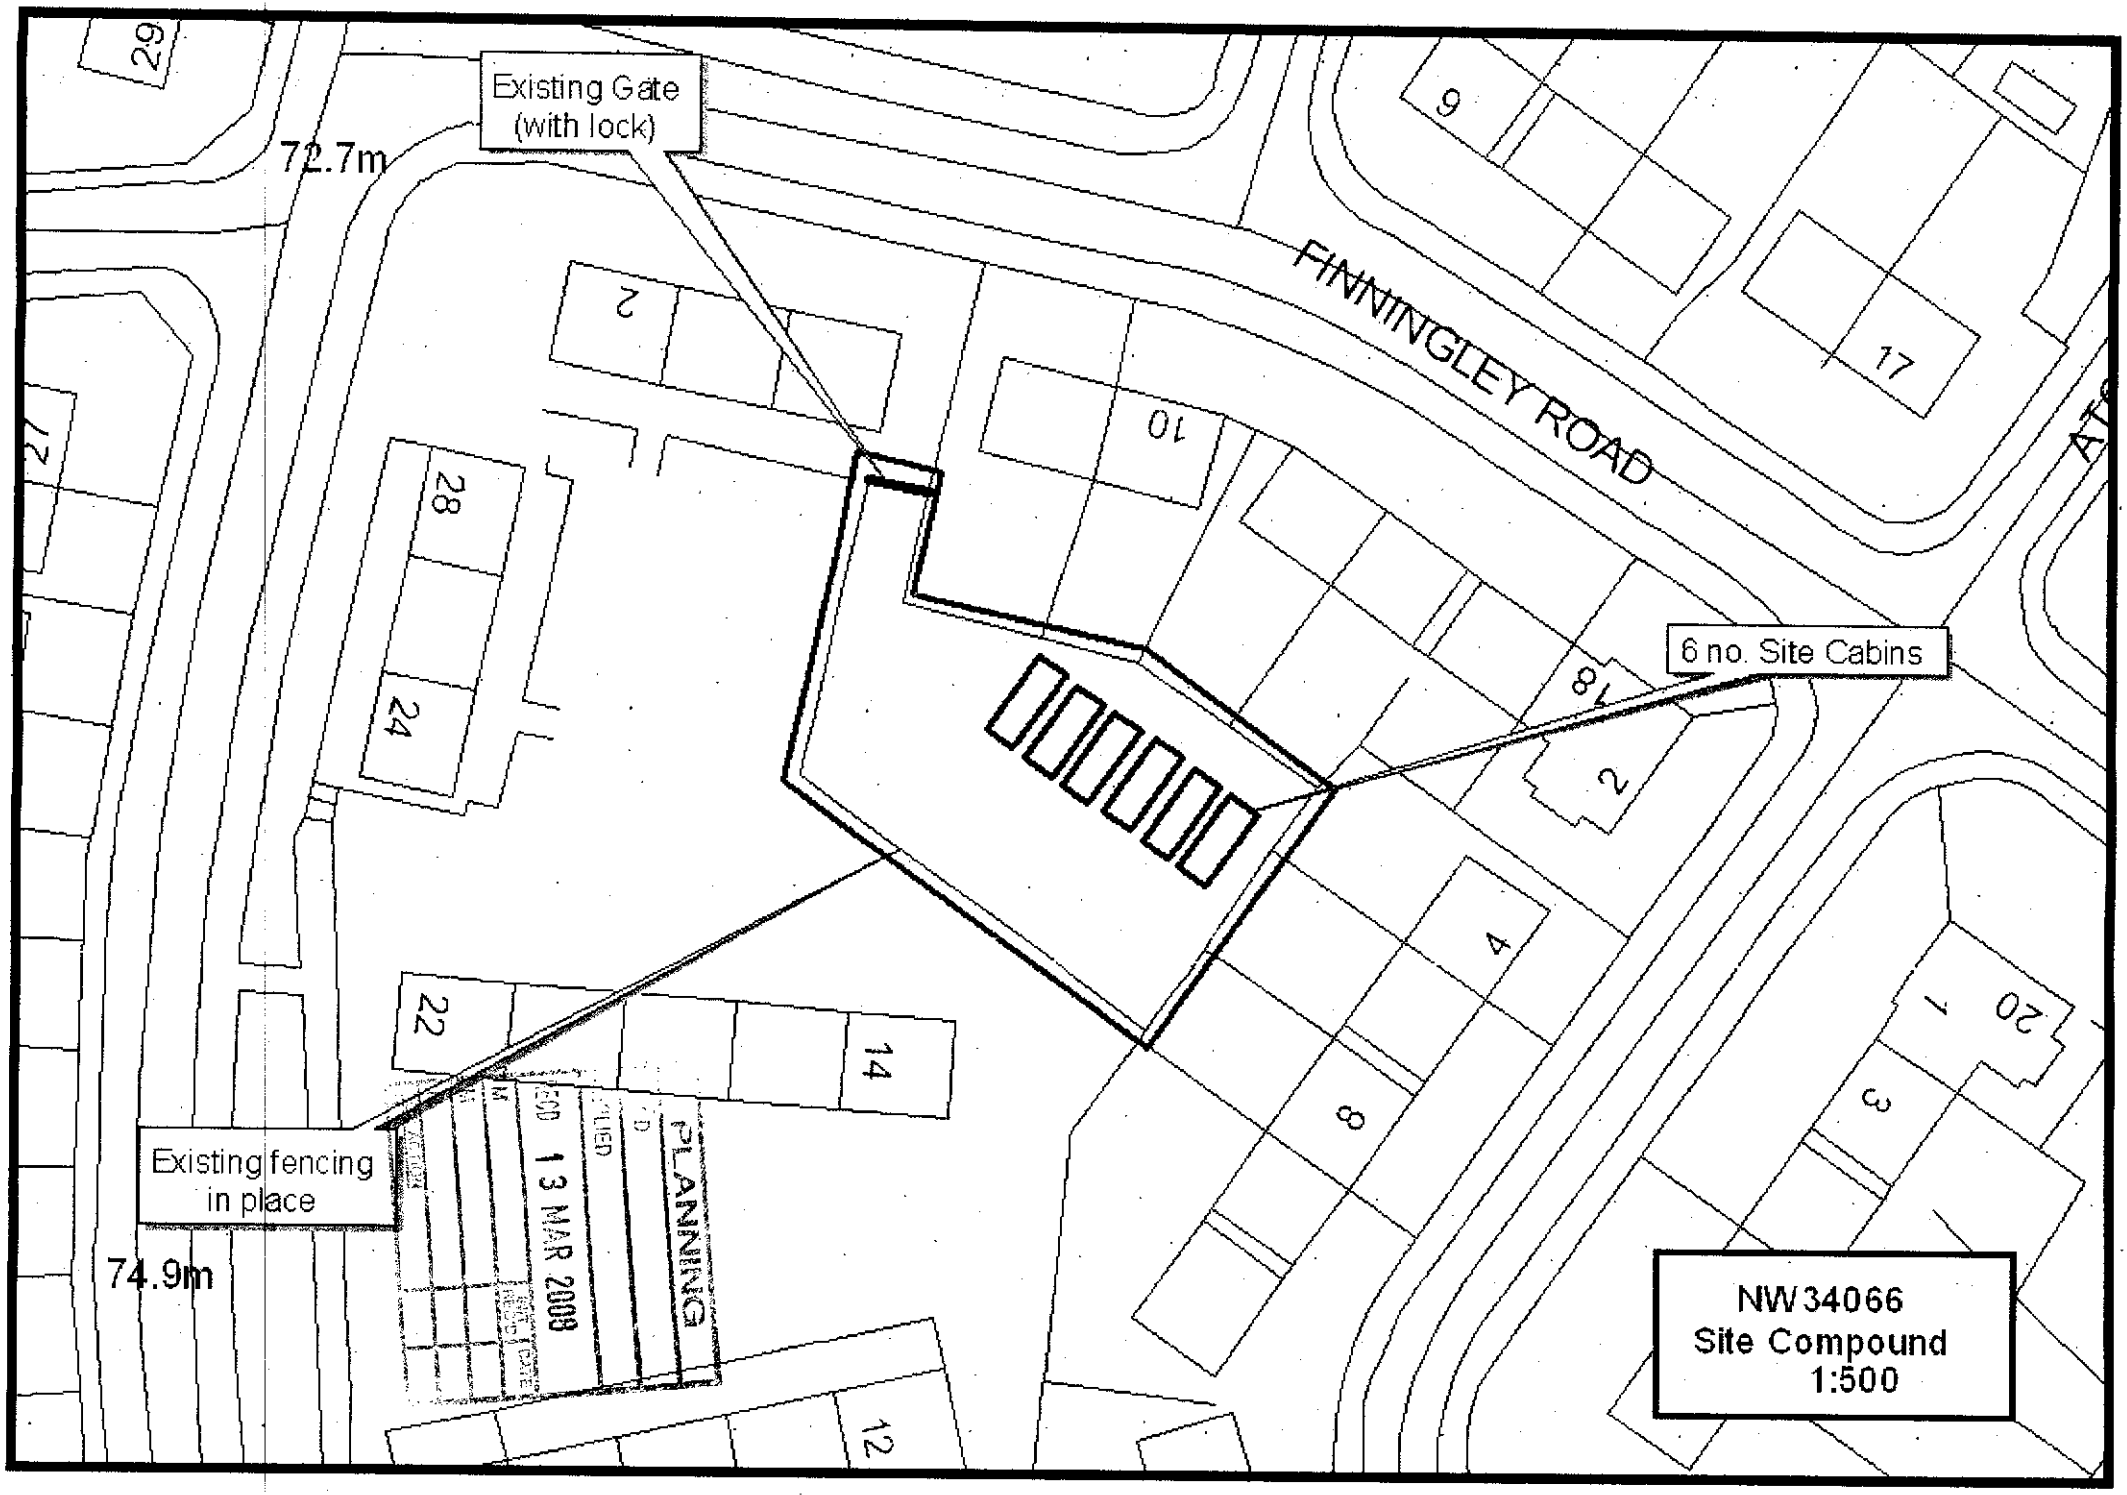
Existing Gate
(with lock)
72.7m
FINNINGLEY ROAD
6 no. Site Cabins
Existing fencing
in place
74.9m
13 MAR 2008
PLANNING
NW34066
Site Compound
1:500