note - for facade material references please refer to GA elevations



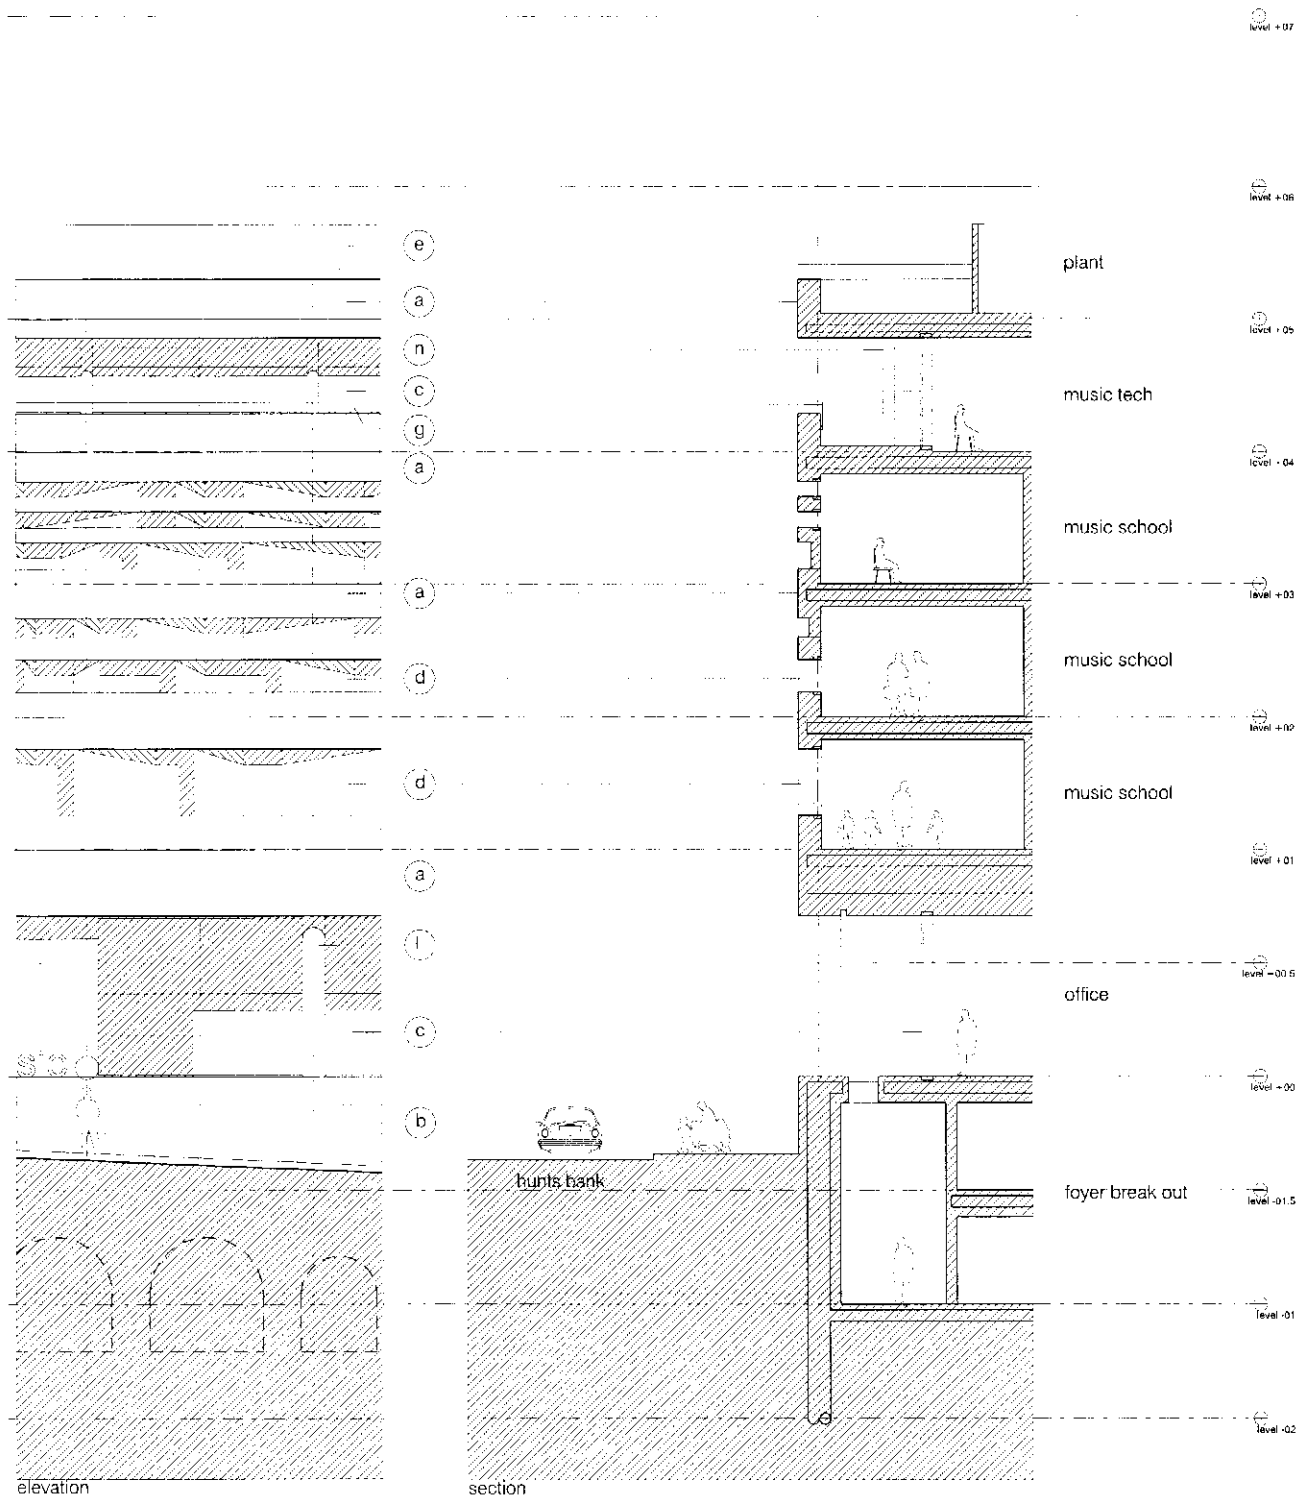

note - for facade material references please refer to GA elevations



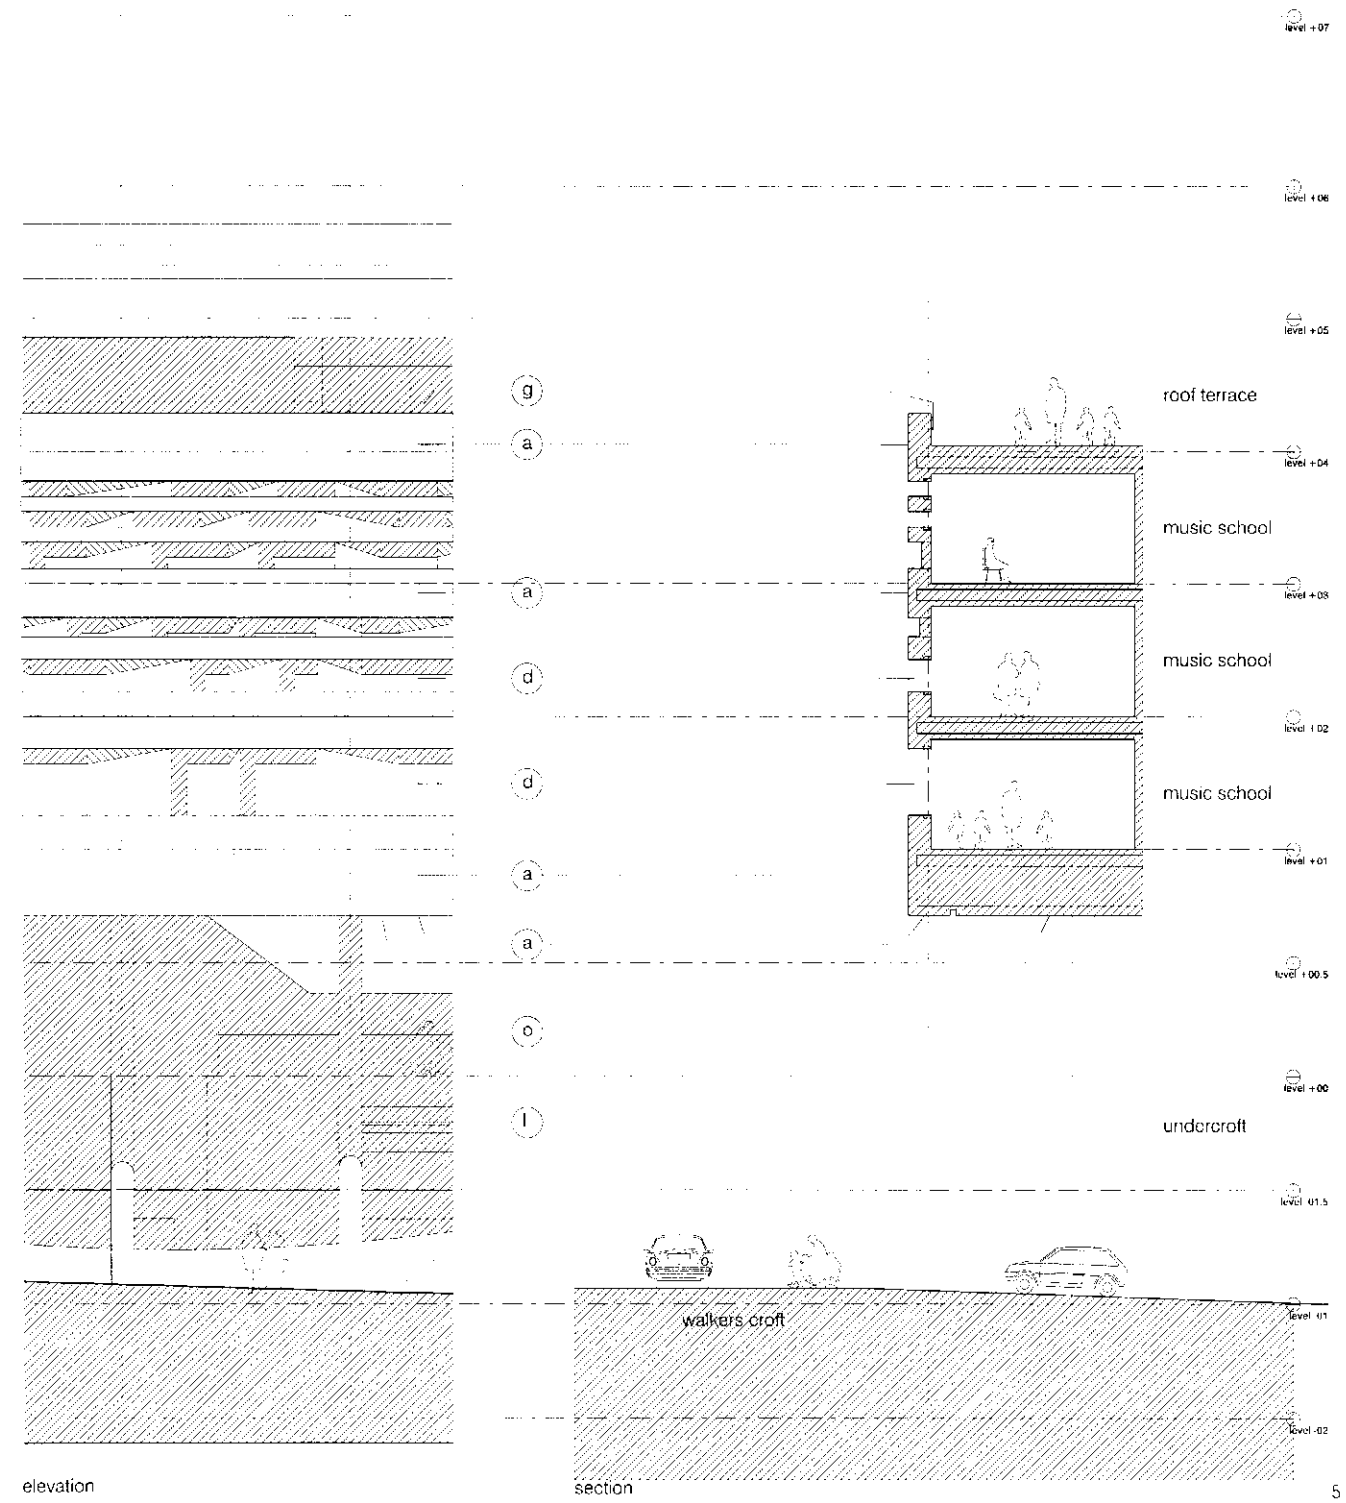

project
Chetham's school of music

job number
851

title
facade modelling

drawing number
al(05)350

revision
*

scale
1:200@a3

date
march 2007

drawn by

checked by

notes / revision

issued for
planning

stephenson | bell
architects and planners

aeroworks
5 adair street manchester M1 2NQ
t 0161 273 7204 **f** 0161 272 8553
e e-mail@stephenson-bell.com
w www@stephenson-bell.com

facade modelling - sec 01

facade modelling - sec 02

0 1 2 5 10 20

This design and drawing is the copyright of stephenson bell limited and may not be reproduced in any form whatsoever without prior written consent. issue of the drawing does not impart any real or implied copyright licence. **do not scale from this drawing**

note - for facade material references please refer to GA elevations

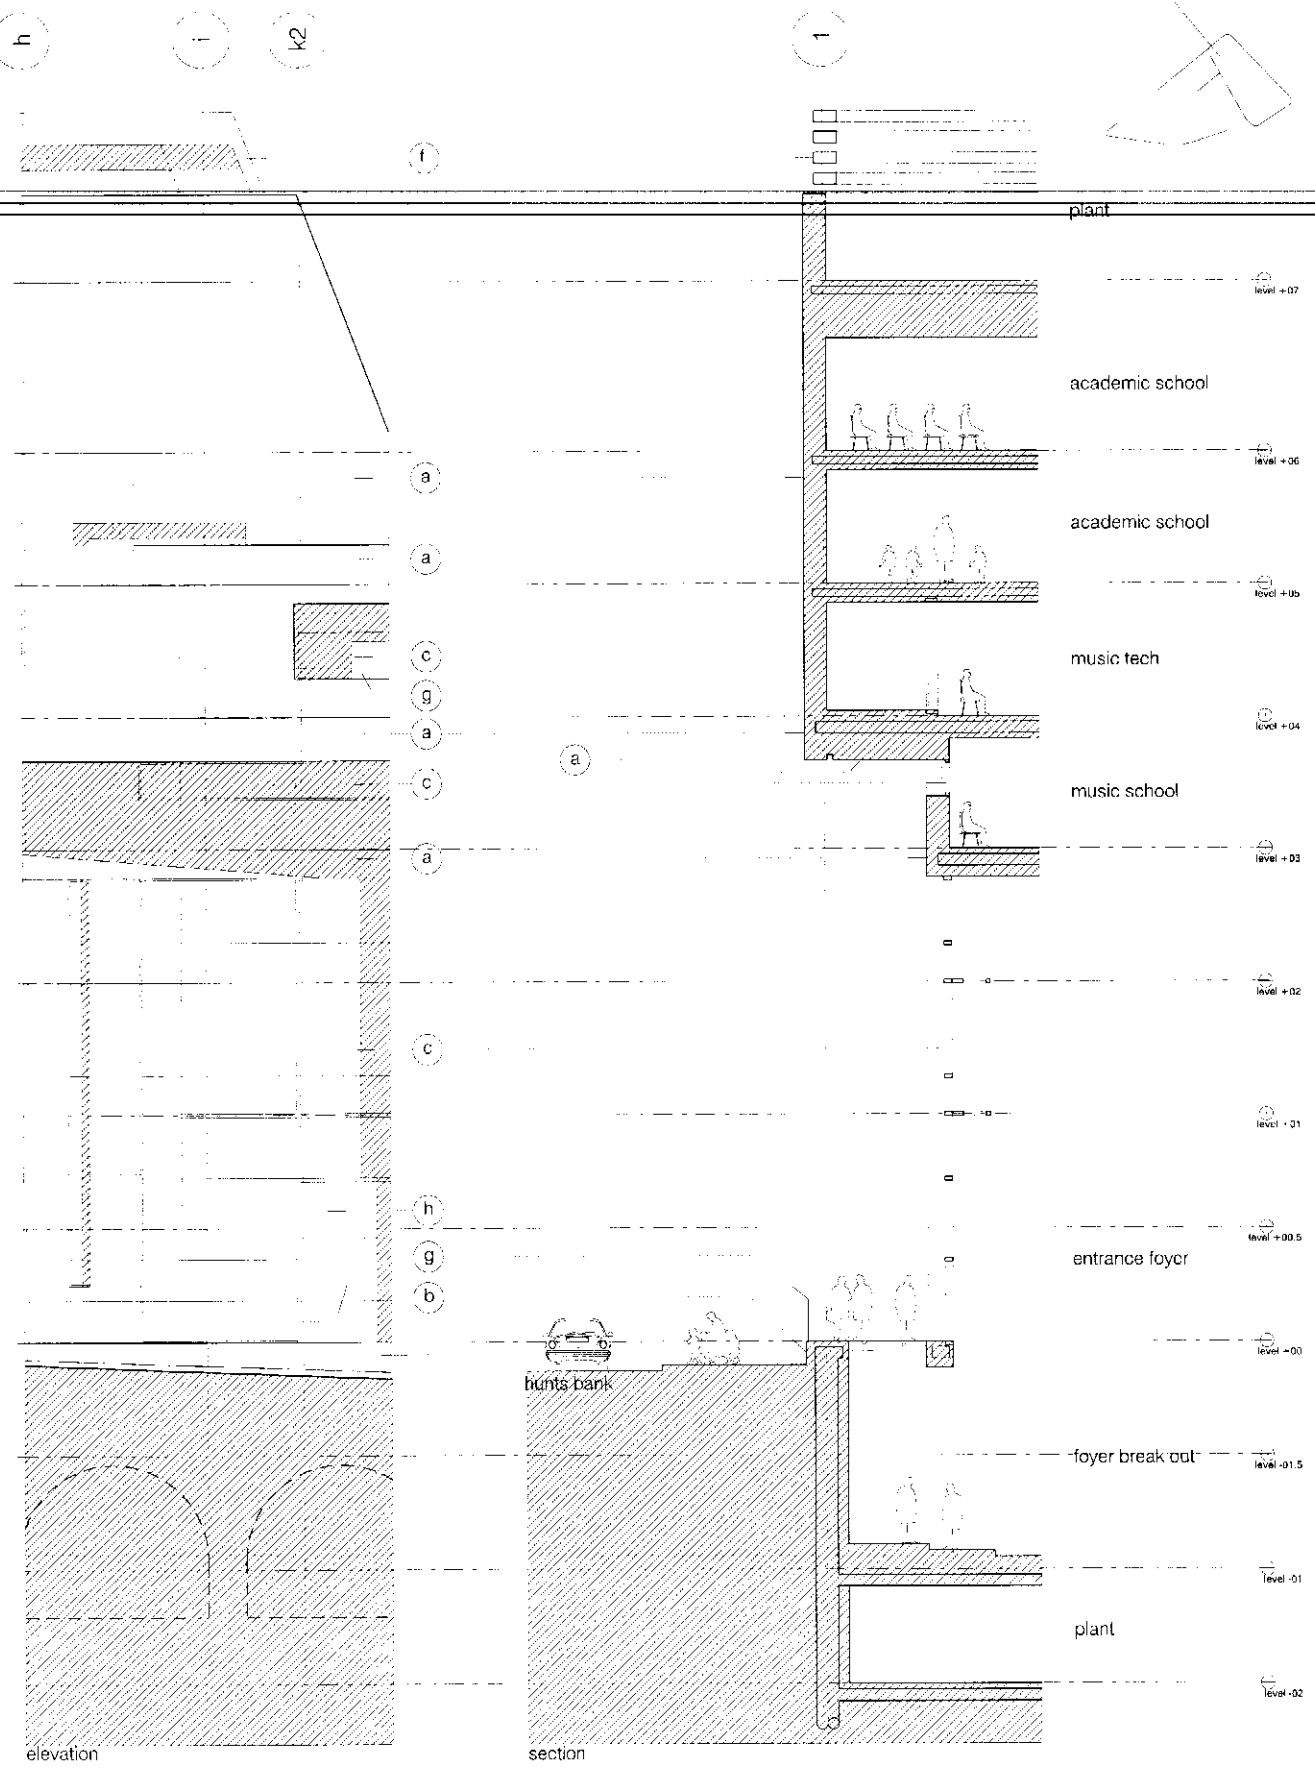

facade modelling - sec 03

note - for facade material references please refer to GA elevations

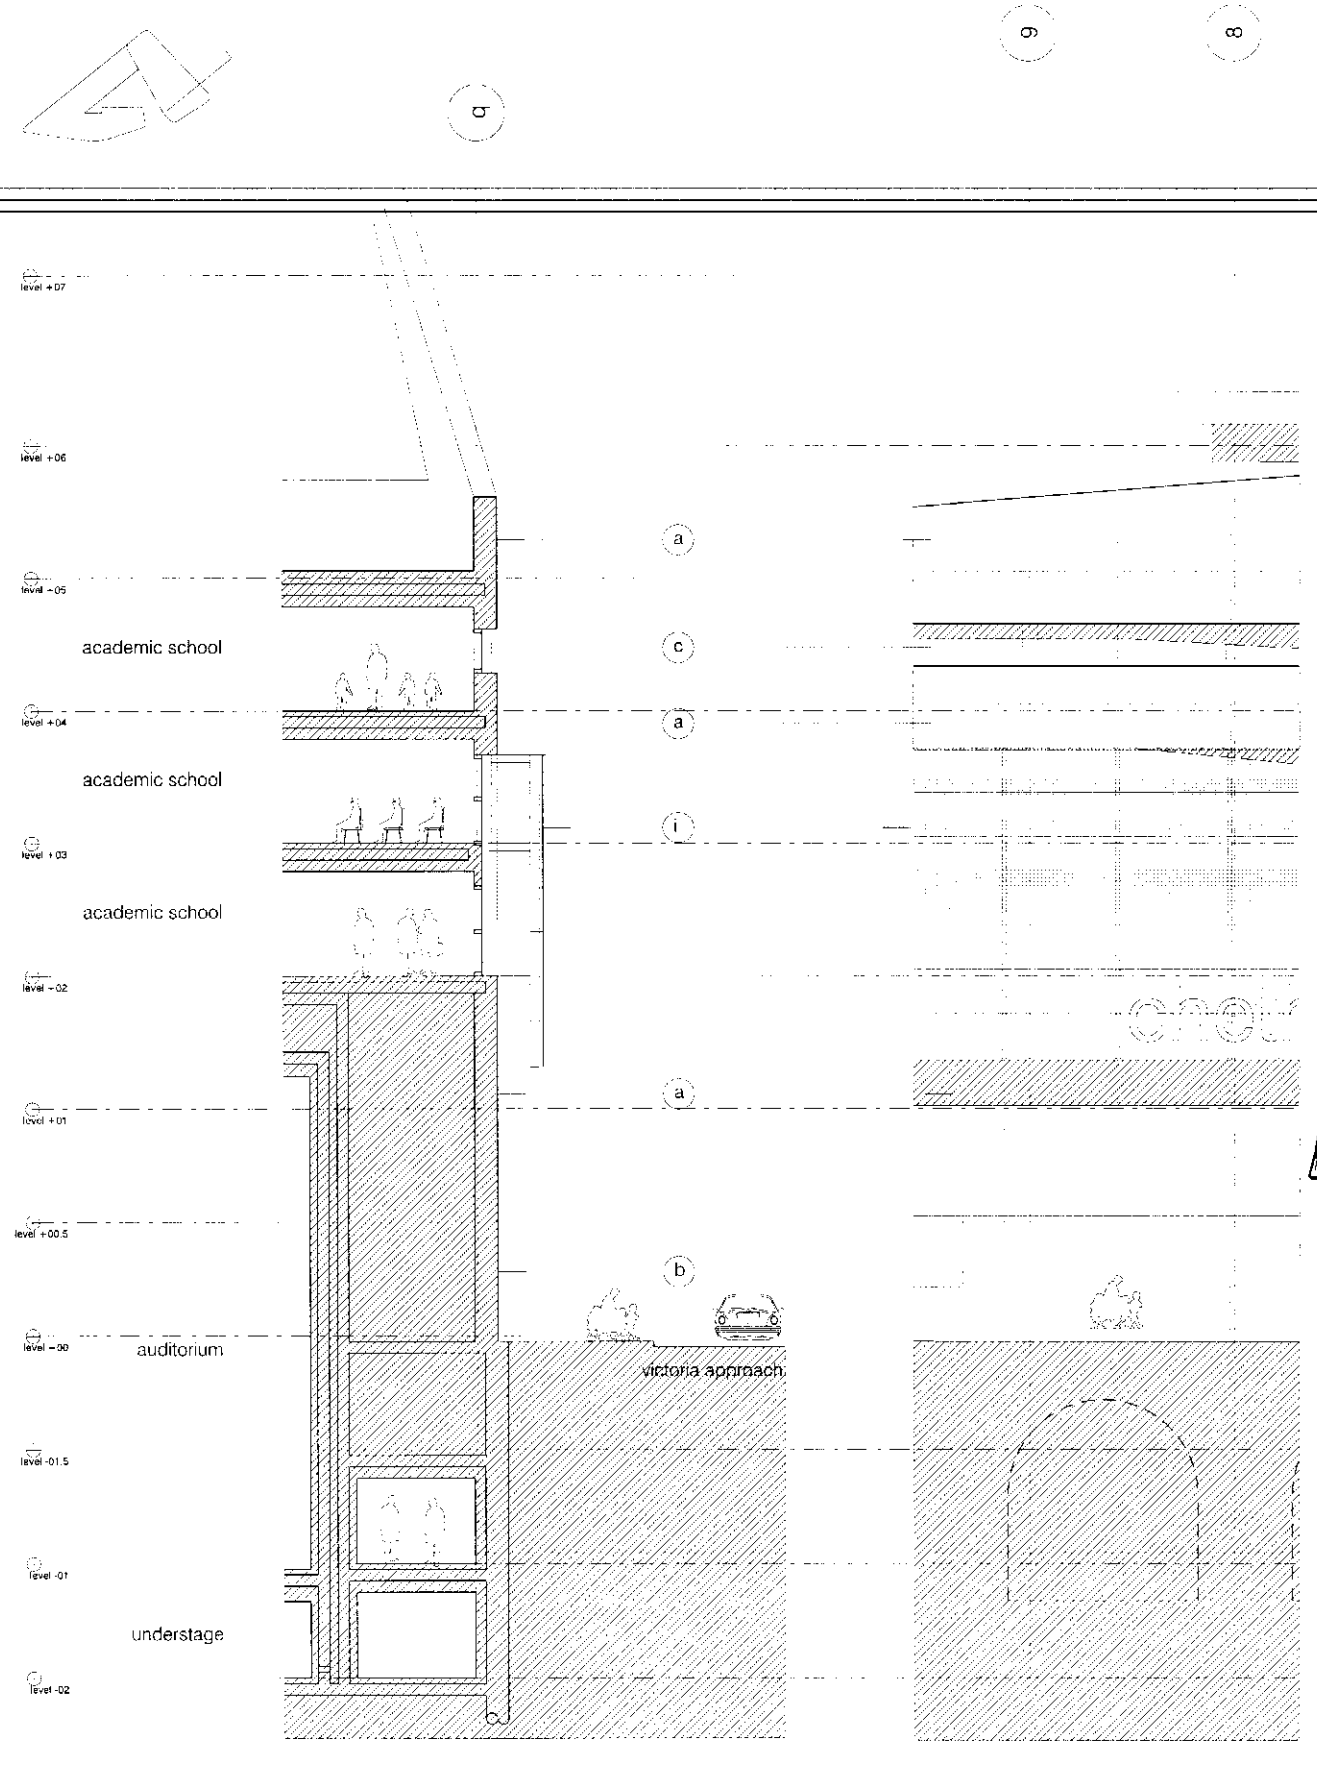

facade modelling - sec 04

project
Chetham's school of music

job number
851

title
facade modelling

drawing number
al(05)351

revision
*

scale
1:200@a3

date
march 2007

drawn by

checked by

notes / revision

issued for
planning

stephenson | bell
architects and planners

aeroworks
5 adair street manchester M1 2NQ
t 0161 273 7204 **f** 0161 272 8553
e e-mail@stephenson-bell.com
w www@stephenson-bell.com

0 1 2 5 10 20

This design and drawing is the copyright of stephenson bell limited and may not be reproduced in any form whatsoever without prior written consent. issue of the drawing does not impart any real or implied copyright licence. **do not scale from this drawing**