PLANNING
17 NOV 2008

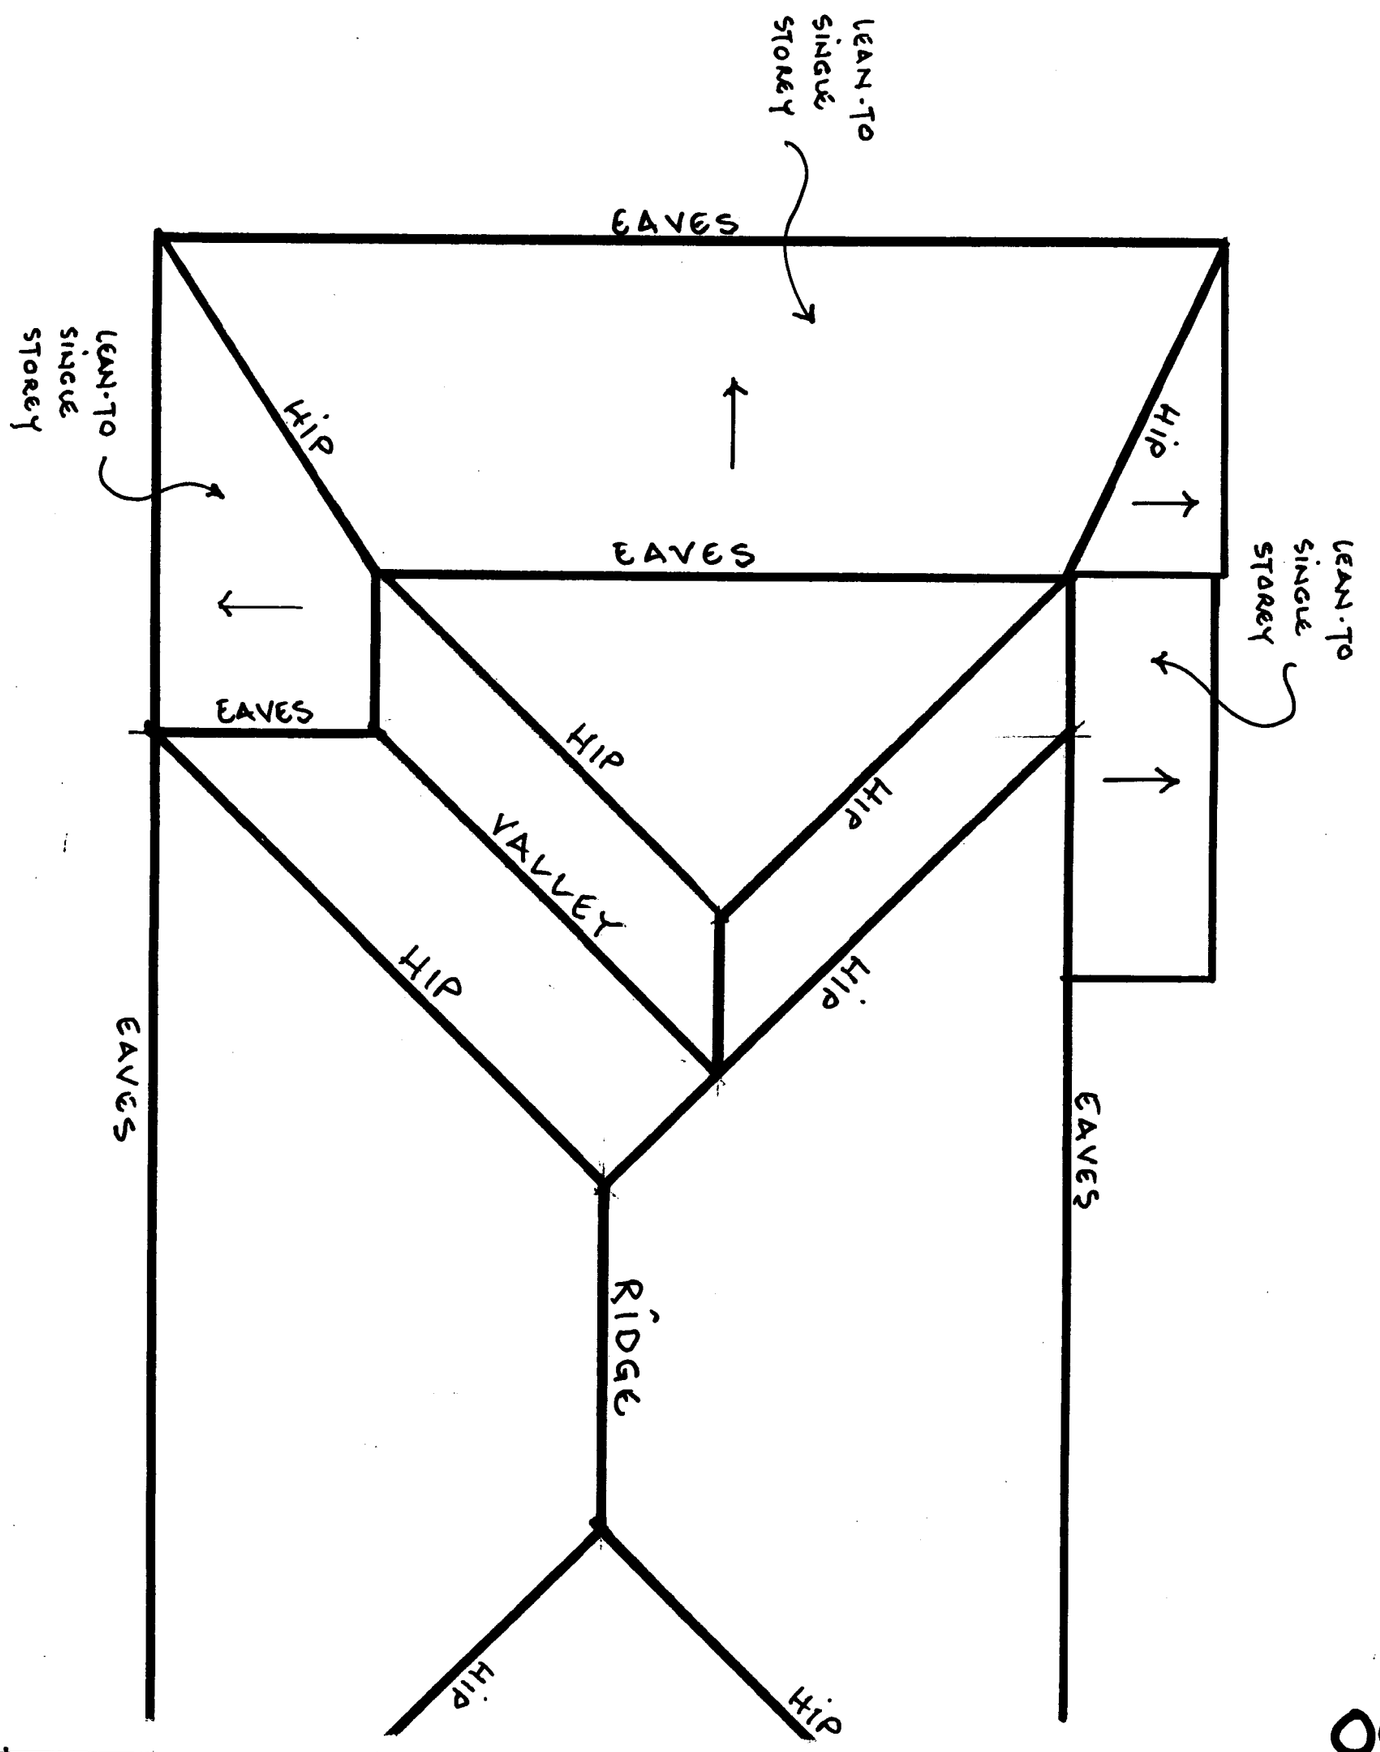

009

Proposed Extensions
26 Penarth Road
Northenden
M22 4AR

Roof plan as existing

drg no.	AH /TR /009
scale	1 : 50 @ A3
date	Nov 2008