
PLANNING
ACK'D
REPLIED
RECD 12 JUN 2008
M
A

NOTE:DO NOT SCALE FROM THIS DRAWING.ALL DIMENSIONS TO BE CHECKED ON SITE.TO BE READ IN CONJUNCTION WITH ALL RELEVANT CONSULTANTS DOCUMENTATION

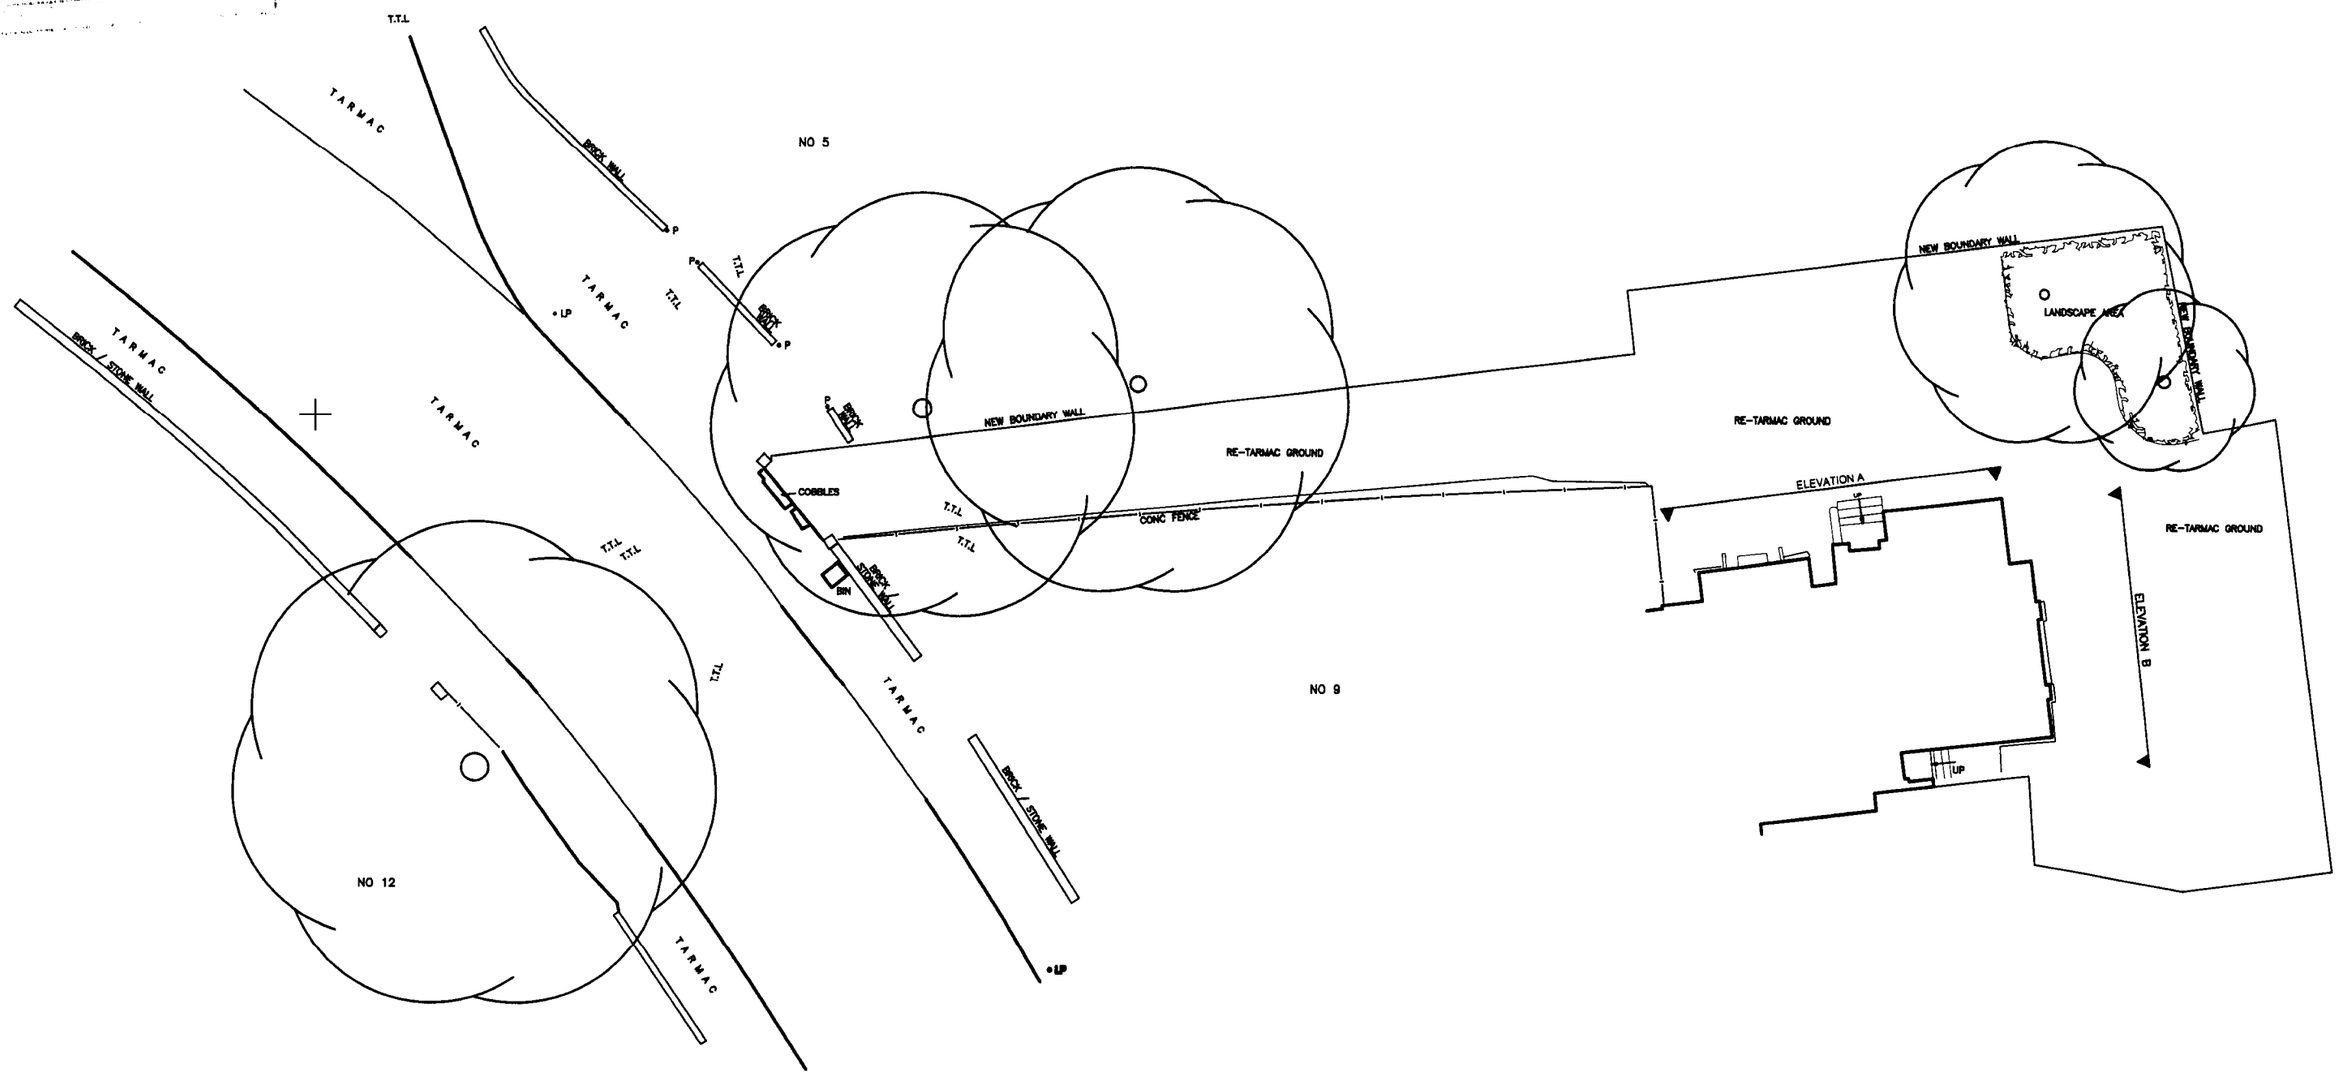

revision:		date:
client:	project:	drawing:
M & M LEAHY	7 EGERTON ROAD	PROPOSED SITE PLAN

project no:	drawing no:	revision:	drawn:	checked:	date:	scale @ A3
4680	PS4-06		DS		11.06.08	1:200

street design partnership
architects
16 brewery yard deva centre trinity way salford m3 7bb t:0161 834 7262 f:0161 834 7112 e:info@street-design.net