
Do not scale dimensions
if in doubt please ask

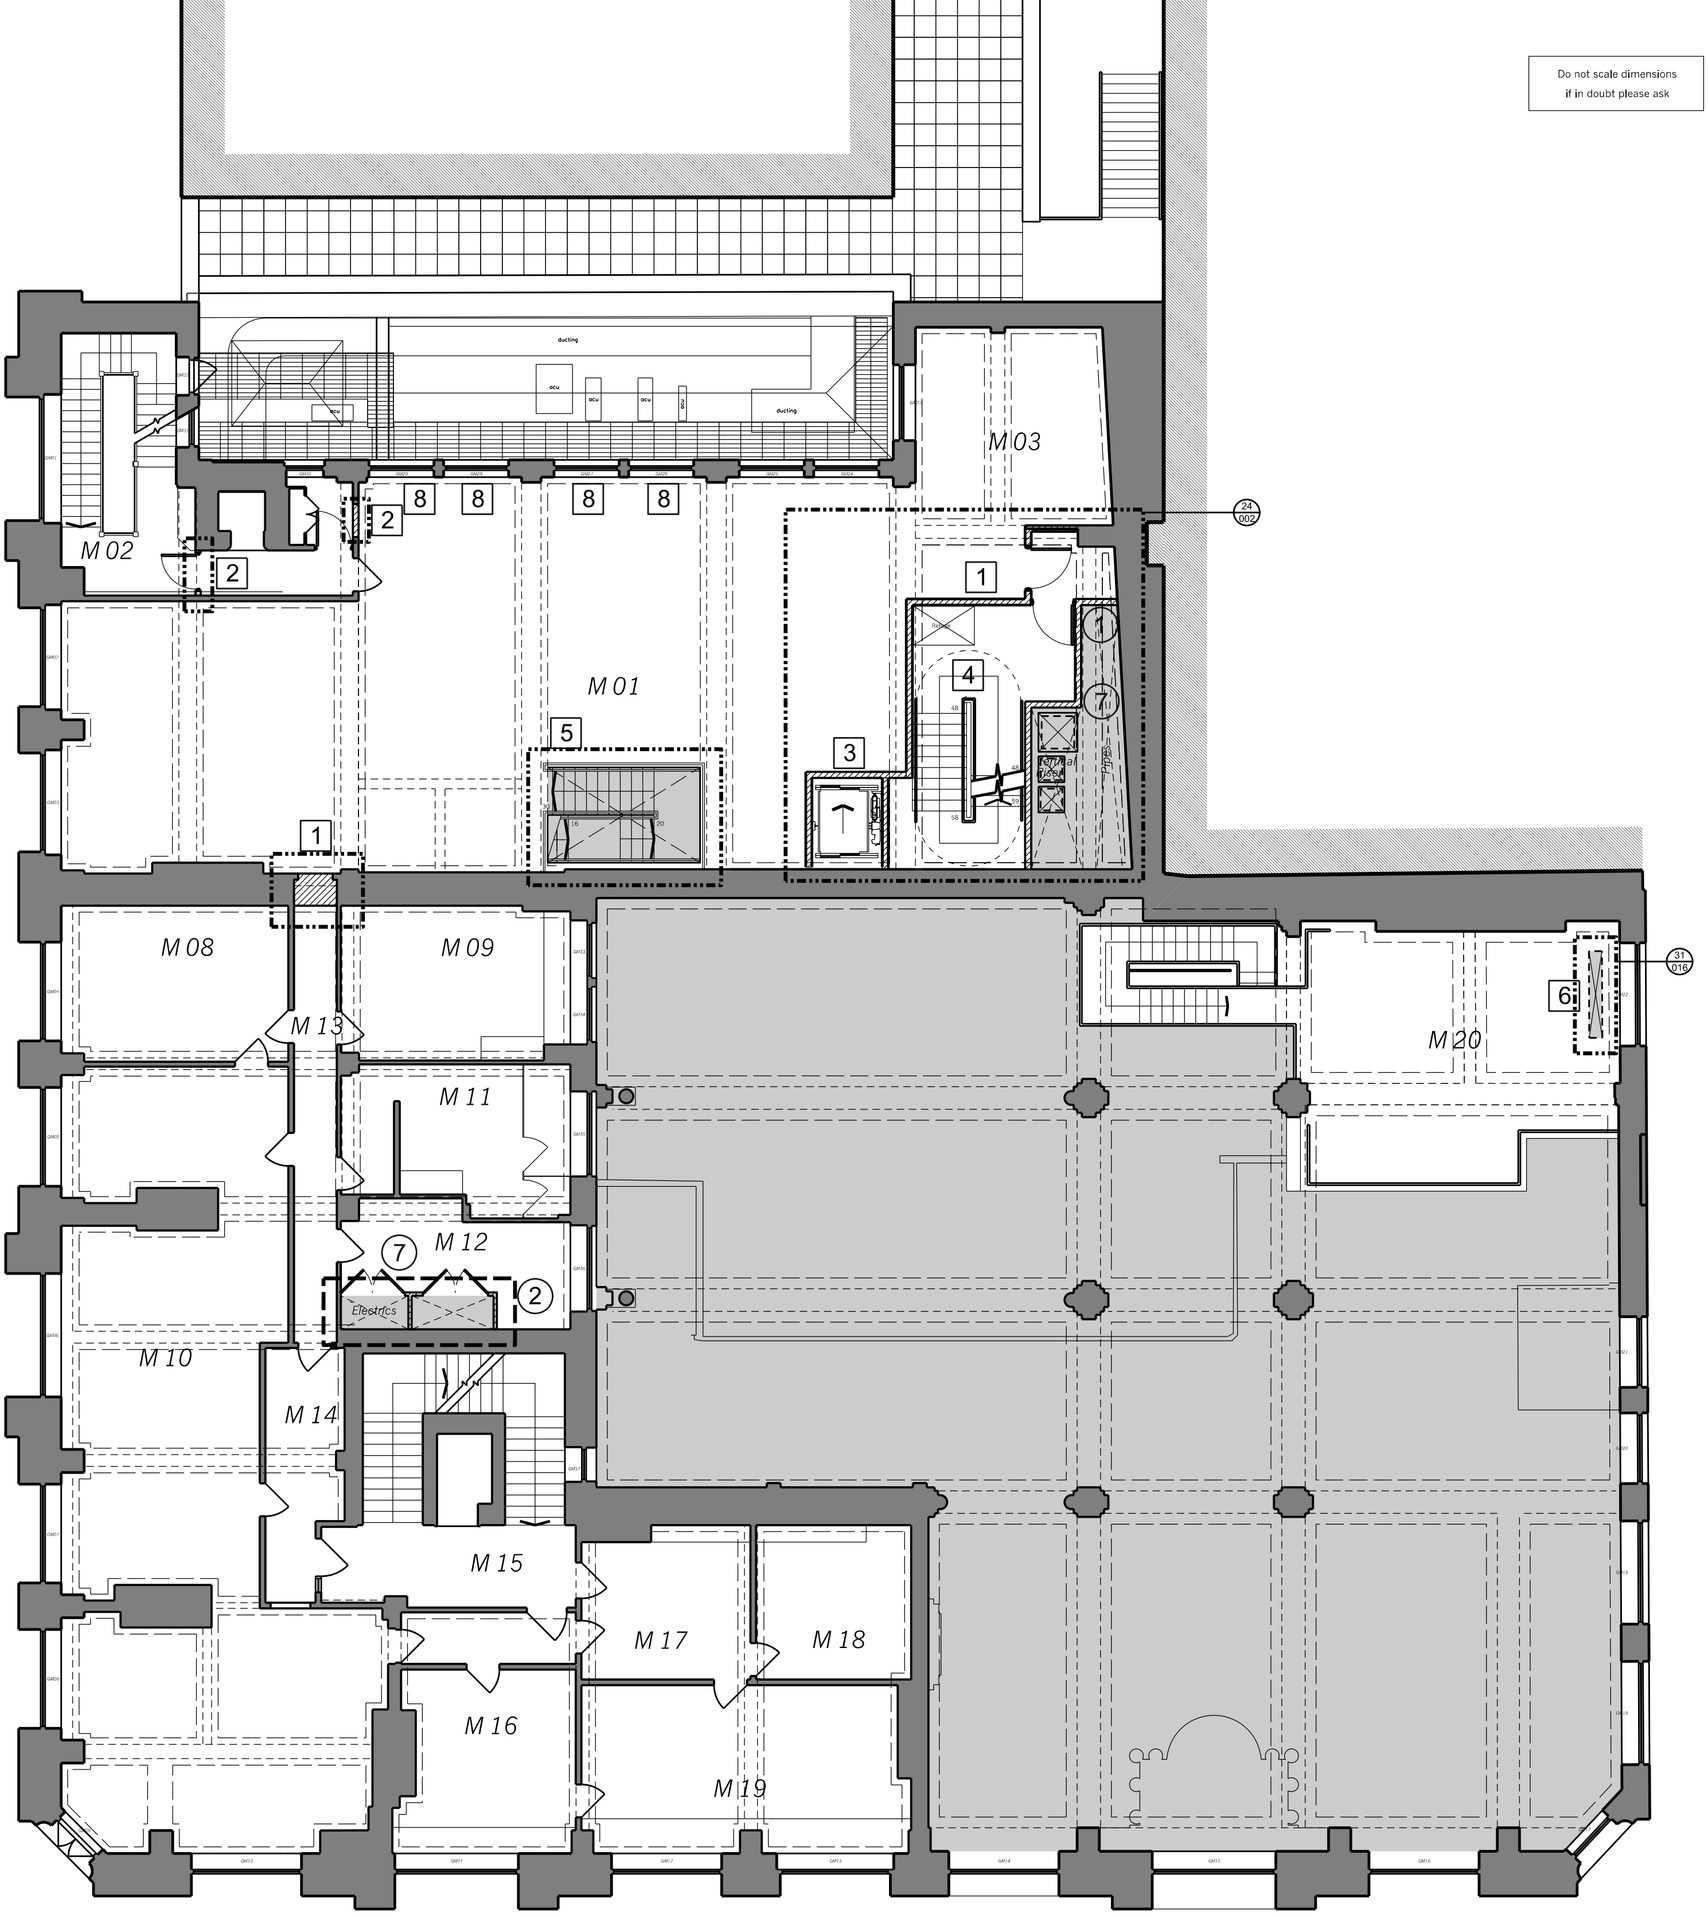

Key:

Previously approved amendments

New amendments

1. New fairface blockwork wall
2. New stud wall
3. New lift
4. New staircase
5. New opening in floor for tenant staircase subject to tenant fit out applications protected by temporary handrail. Indicative stair by others
6. New opening in floor to receive tenant duct work.
7. New riser
8. New louvres to replace windows. See elevations

53 KING STREET LLP
53 King Street, Manchester

PROPOSED PLANS
Mezzanine

PLANNING

Drwg. No: **7361 (04)004** Rev: _
Date : 21/05/12 Scale: 1:100 @A2 Drawn by : RA

buttress fuller alsop williams · architects
31-33 Princess Street, Manchester, M2 4BF · telephone + 44 (0)161 236 3303
fax + 44(0)161 236 3603 - web site:www.bfaw.co.uk - email:contact@bfaw.co.uk
Buttress Fuller Alsop Williams Ltd is Registered in England and Wales: 5363573