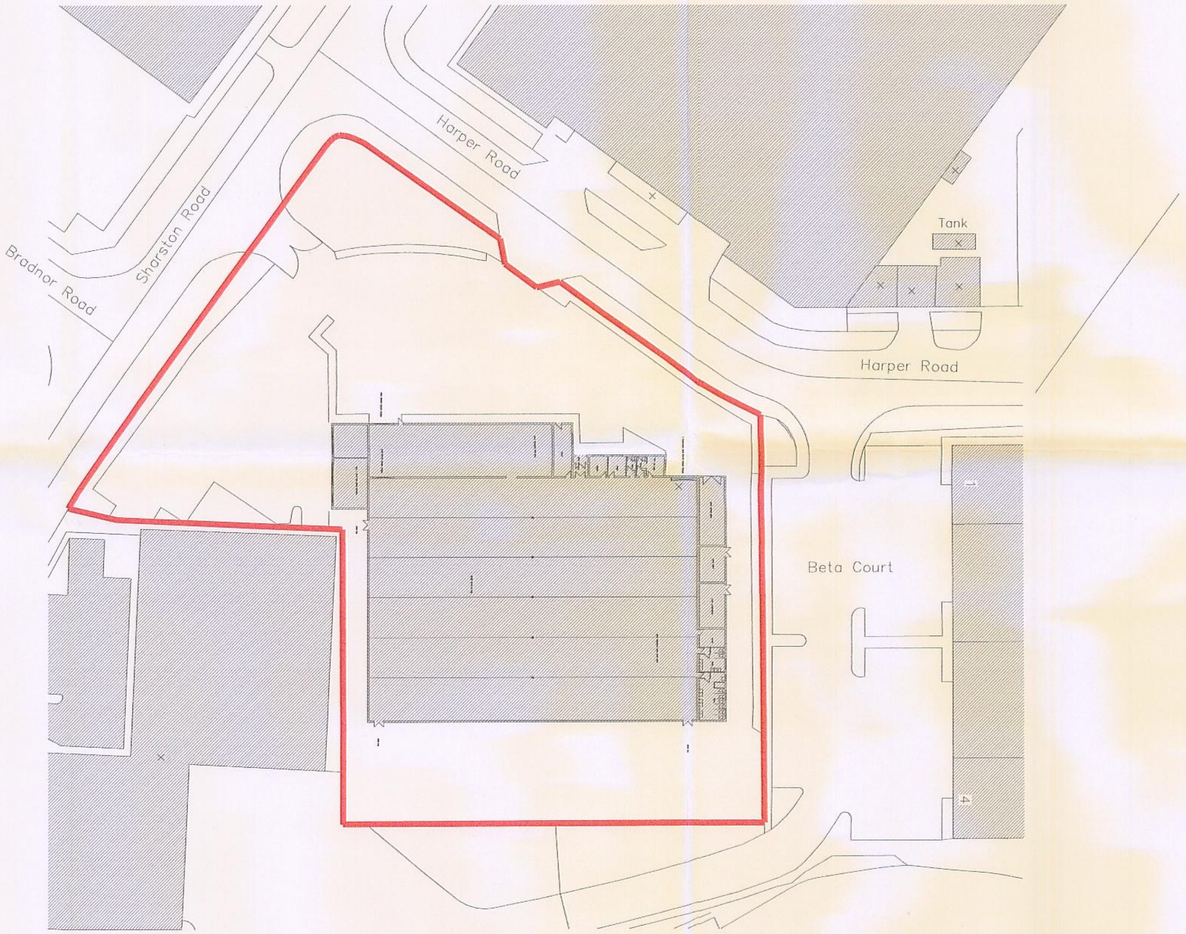


? Crown Copyright 2008. All rights reserved. Licence number 100020449

20m
10m
5m
0m
0m 5m 10m 20m
1:500

rev	description	date	dr by	ap by
original by RAB		09/09/2008		

Aedas

Aedas Building Surveying

Aedas Building Surveying Ltd
Parsonage Chambers
3 The Parsonage
Manchester M3 2HW
United Kingdom

T +44(0)161 8287900
F +44(0)161 8287930
E manchester@aedas.com
aedas.com

client
Ashtead Plant Hire Co Limited
Property Services

project
Sharston
Vehicular Access Alterations

drawing
Block Plan

	plot date: -
project number: 2008.01366.	scale: 1:500 @ A1
drawing number: PL - 02	rev: - / issue status: Information

This drawing is to be read in conjunction with all related drawings. Do not scale from this drawing. All dimensions must be checked and verified on site before commencing any work or producing shop drawings. The originator should be notified immediately of any discrepancy.
This drawing is copyright and remains the property of Aedas.