
BRADLEY BUILDING DESIGN LTD.
34, OAK DRIVE,
BRAMHALL,
STOCKPORT,
CHESHIRE.
SK7 2AD.
0161 439 0087
Mob 07989 326039
bradleybuildingdesign@btopenworld.com




EXISTING REAR ELEVATION

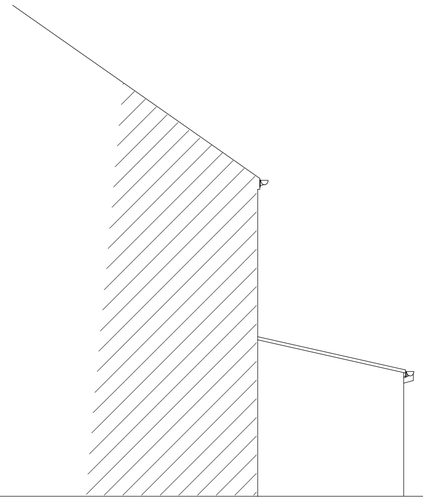


EXISTING NORTH FACING SIDE ELEVATION




EXISTING SOUTH FACING SIDE ELEVATION

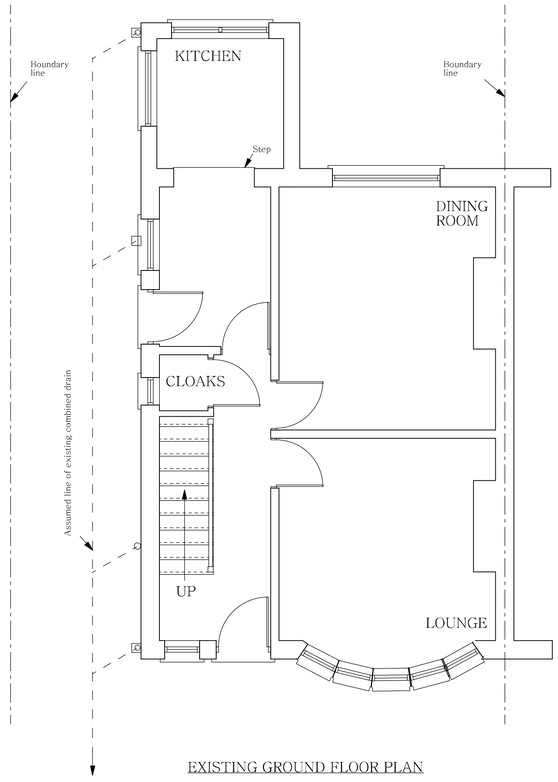

EXISTING GROUND FLOOR PLAN

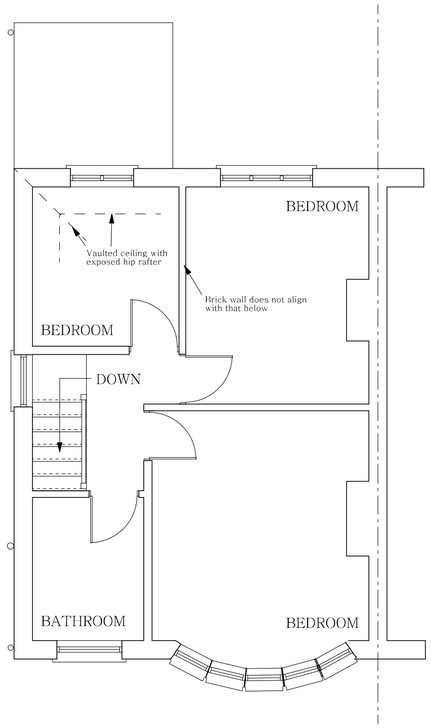

EXISTING FIRST FLOOR PLAN

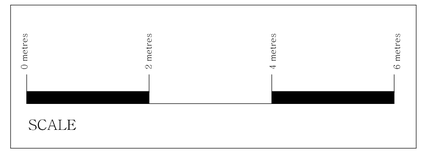

EXISTING DWELLING

TWO STOREY REAR EXTENSION

for

Mr. J. BOLCHOVER.

at

4, LEIGHBROOK ROAD,

FALLOWFIELD.

Scale 1:50

Date AUGUST 2008

Drawing Number 4721/1