

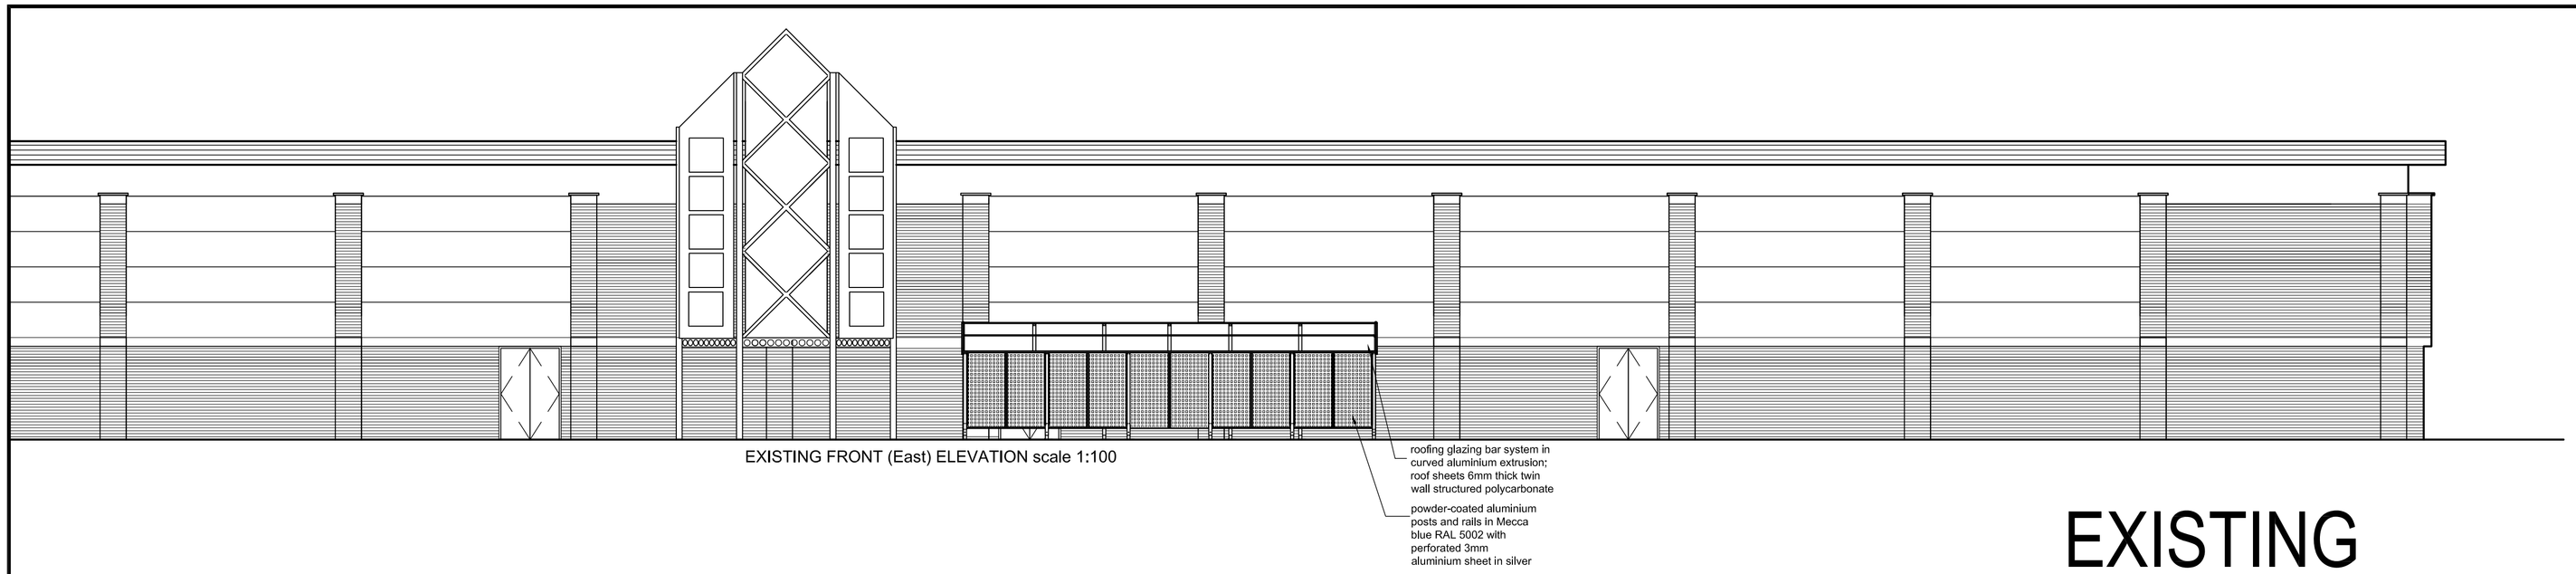


EXISTING FRONT (East) ELEVATION scale 1:100


EXISTING

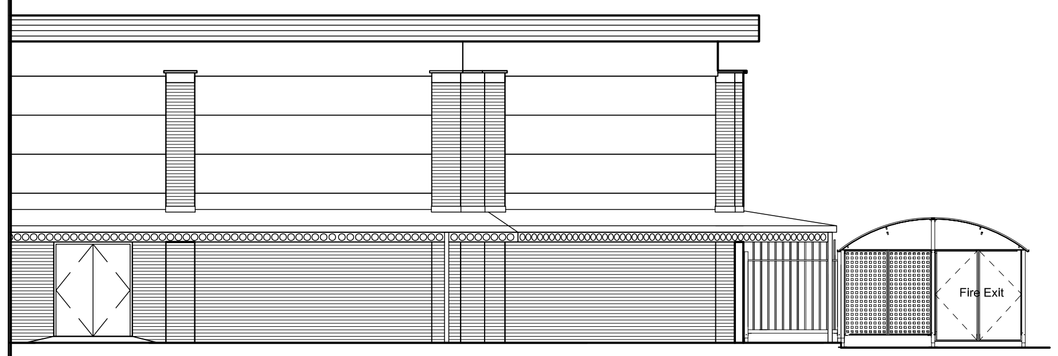

EXISTING SIDE (South) ELEVATION scale 1:100

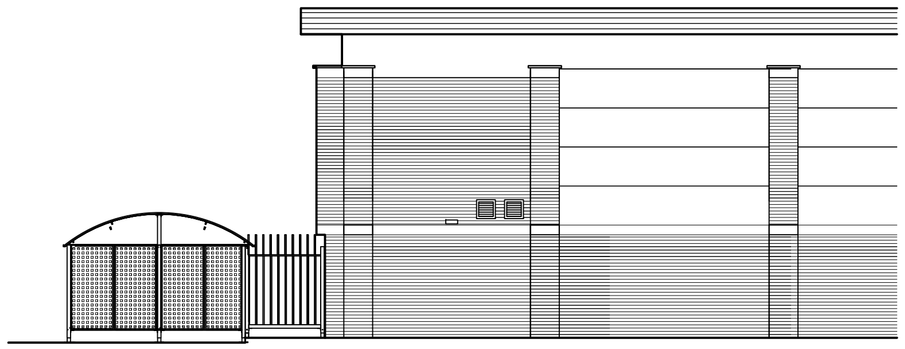


EXISTING SIDE (North) ELEVATION scale 1:100

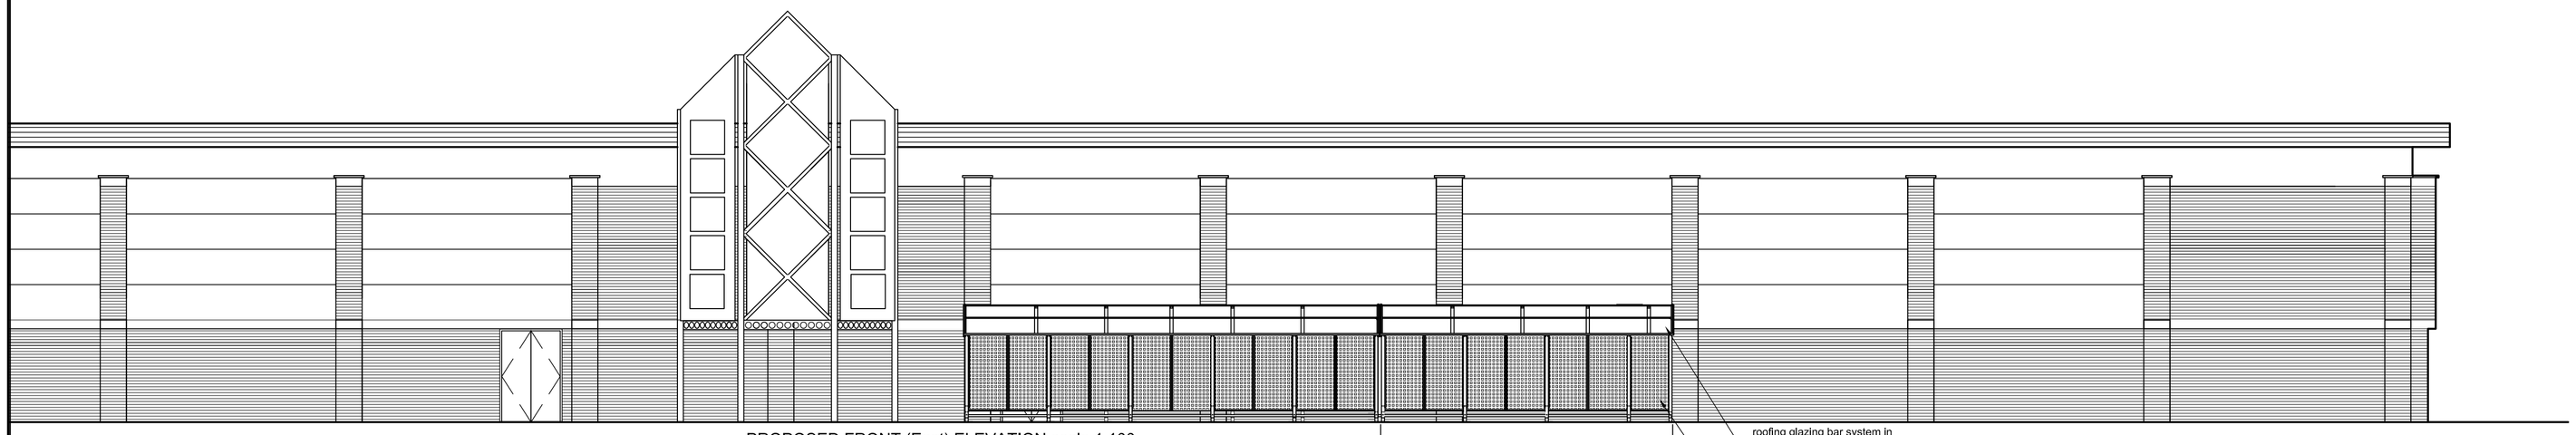


PROPOSED FRONT (East) ELEVATION scale 1:100


PROPOSED

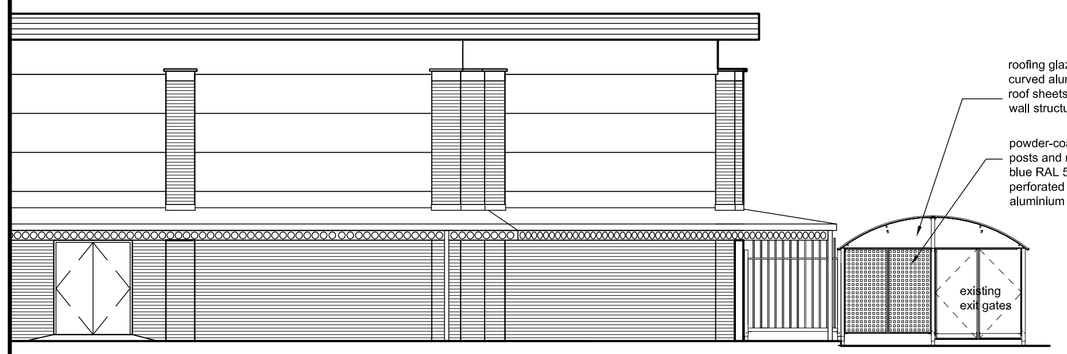

PROPOSED SIDE (South) ELEVATION scale 1:100

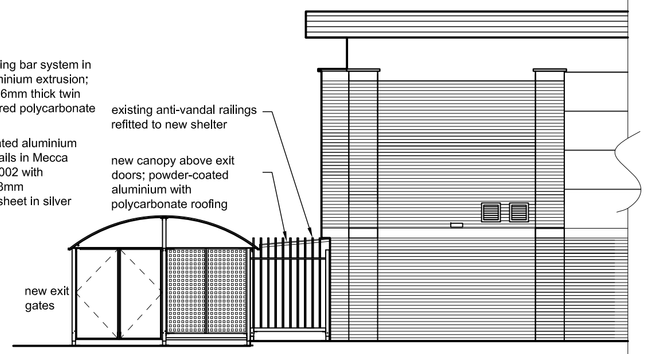

PROPOSED SIDE (North) ELEVATION scale 1:100

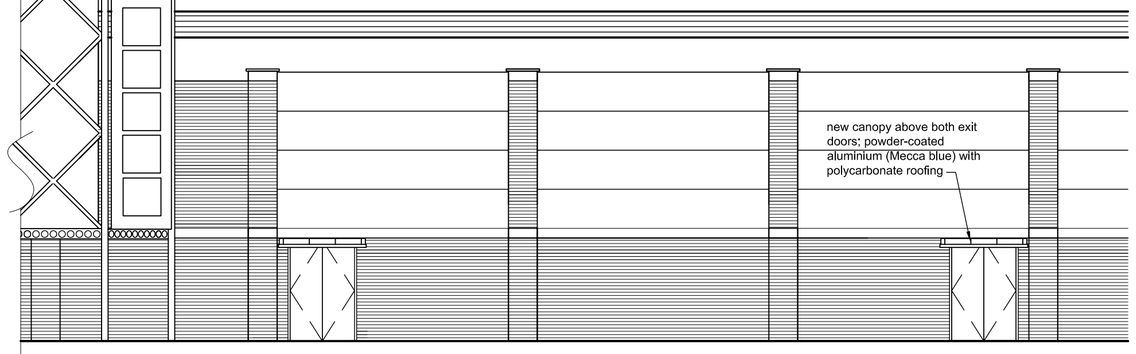

PROPOSED (East) ELEVATION WITHIN SHELTER scale 1:100



REV	DATE	DESCRIPTION
A	1.7.12	Elevation within shelter added.

Notes

All dimensions and levels to be checked on site by contractor prior to preparation of shop drawings and commencement of work on site.

Dimensions must not be scaled from this drawing.

All dimensions are in millimetres unless stated otherwise.

This drawing and the copyrights and patents therein are the property of the Designer and may not be used or reproduced without consent.

This drawing is to be read in conjunction with all relevant consultants' and/or specialists' drawings/documents and any discrepancies or variations are to be notified to the Designer before the affected work commences.

CADdesign
architectural & interior design consultancy

73 Framingham Road
Brooklands
SALE
Cheshire
M33 3RH

tel 0161 973 2635
fax 0161 718 6055
mobile 07774 954 383
email cathydore@c-a-d-design.co.uk

Project:
MECCA BINGO CLUB, MANCHESTER HYDE RD,
477 Hyde Rd,Gorton ,Manchester M12 5FL

Drawing title:
EXISTING and PROPOSED ELEVATIONS

Scale:	Status:
1:100	
Drawn by: C.A.DORE	Date: MAY 2012
Project no: 12/3127	Drawing no: 04 / Revision: A