
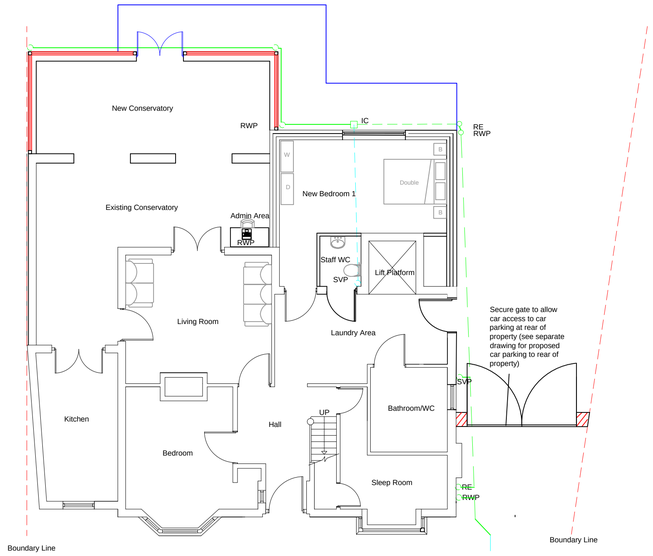



PROPOSED GROUND FLOOR PLAN - 1:100 @ A1

Drainage Key


	Retained Drains
	Proposed Drains
SVP	Soil Vent Pipe
RWP	Rainwater Pipe
RE	Rodding Eye
IC	Inspection Chamber

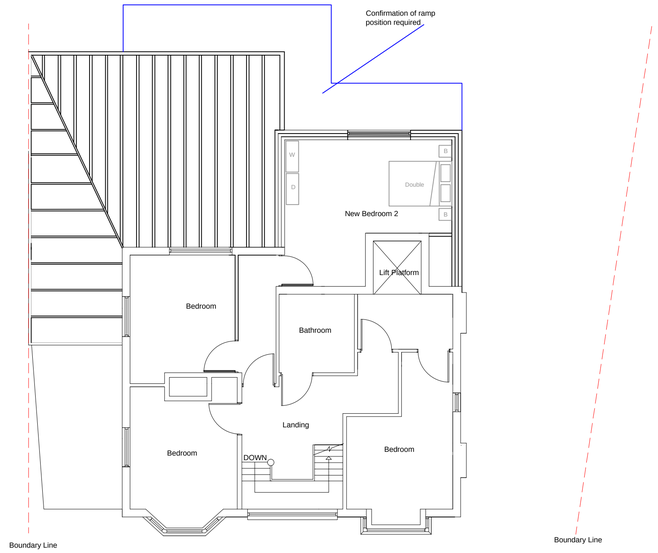

PROPOSED FIRST FLOOR PLAN - 1:100 @ A1

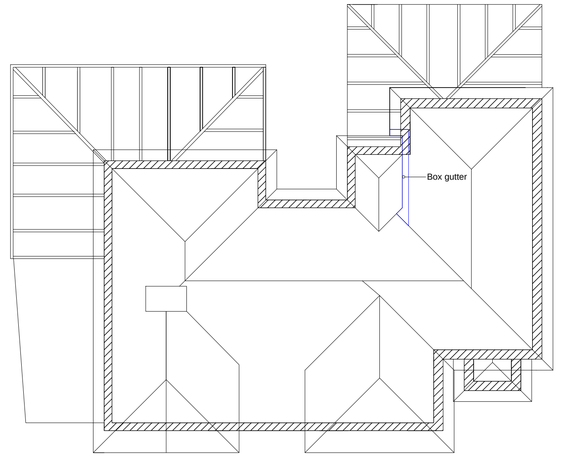


PROPOSED ROOF PLAN - 1:100 @ A1

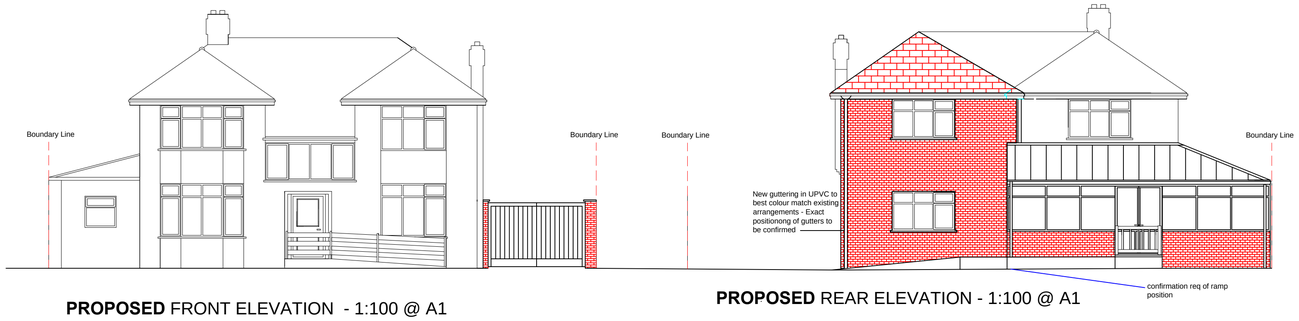


PROPOSED FRONT ELEVATION - 1:100 @ A1


PROPOSED REAR ELEVATION - 1:100 @ A1

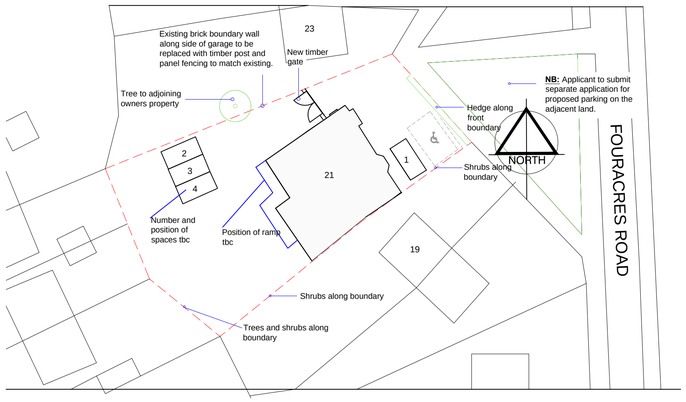

PROPOSED BLOCK PLAN - 1:400 @ A1

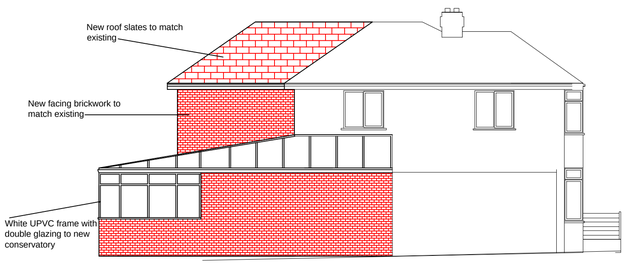

PROPOSED LEFT HAND SIDE ELEVATION - 1:100 @ A1

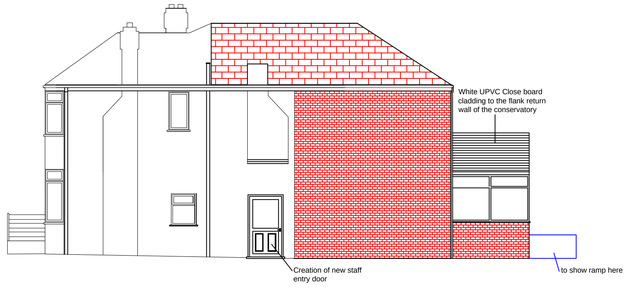

PROPOSED RIGHT HAND ELEVATION - 1:100 @ A1

RICS the mark of property professionalism worldwide

Job Information:	Drawing Title:	Drawing Reference:		
21 Fouracres Road, Wythenshawe, Manchester, M23 1FG	Planning Application - Proposed Plans	FPS-BPP-0555/02		
ALL DIMENSIONS ARE GIVEN IN MILLIMETRES MEASUREMENT SCALING OF THIS DRAWING SHALL ONLY BE PERMITTED IN IT'S DIGITAL FORM		Date: March 2013	Scale: 1:100 @ A1	Revision: -

FPS Consult

FPS CONSULT LIMITED / 1A BRANDLESHOME ROAD / BURY / BL8 4DS **T** 0844 556 7044 **E-MAIL** info@fpsconsult.co.uk