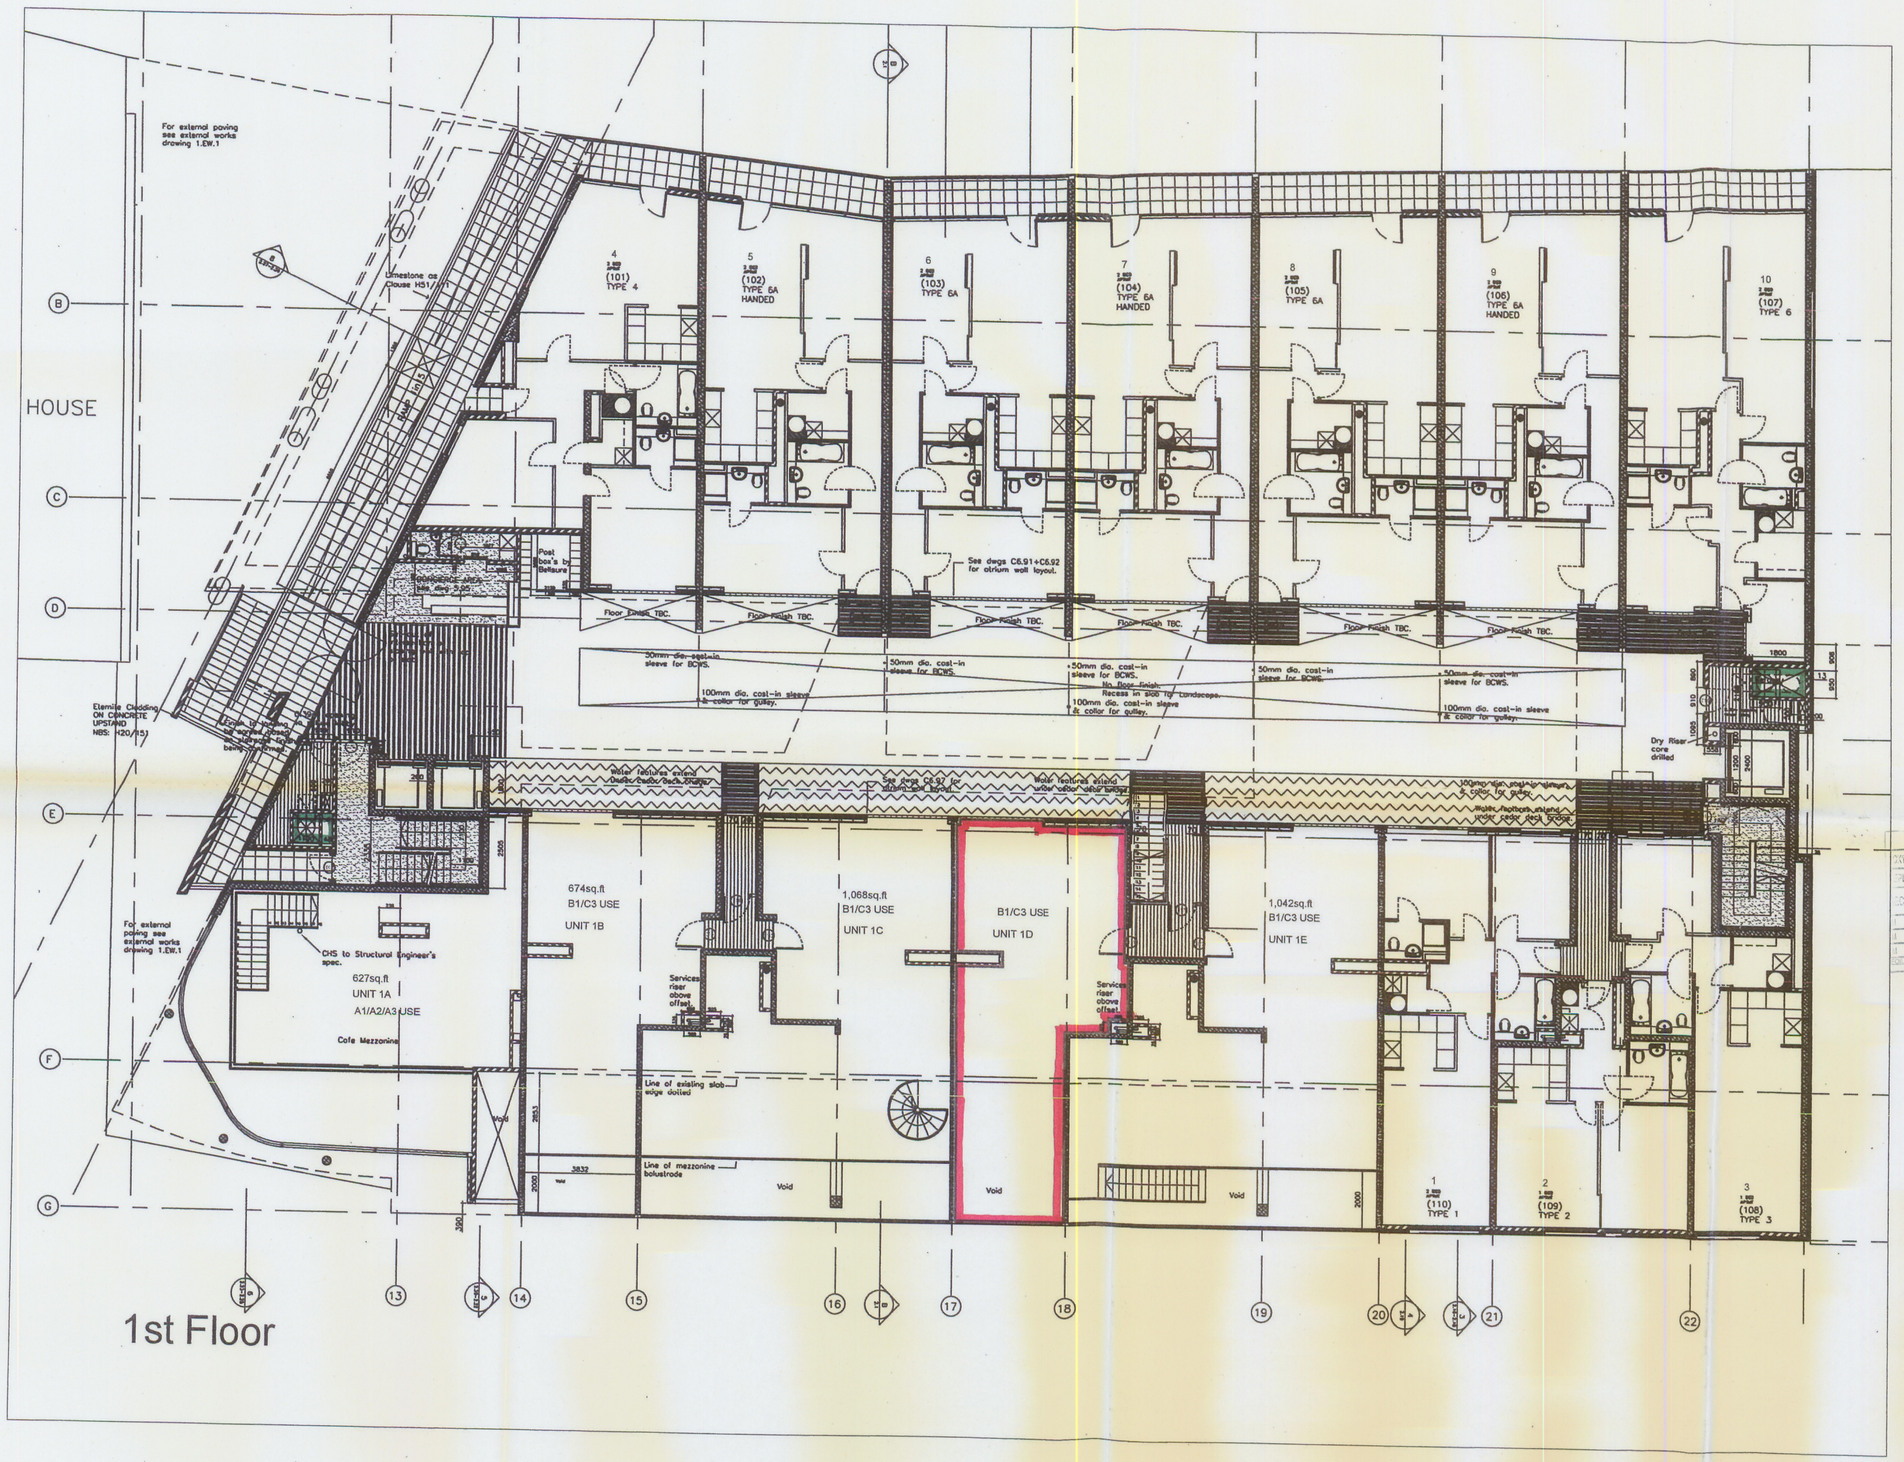


PLANNING
RECD - 7 MAY 2008

First Floor Boundary of Unit 1D

FOR PLANNING APPROVAL

dandara limited
manchester
Ground Floor West, Lowry Hotel, 50 Dearmans Place
Chapel Wharf, Salford, Manchester M35LH

rev	ammendment	date	by

client
Sandbrook Park Limited

project
The Lock Building. Unit 1D

drawing
First Floor Red Line Plan

scale	date	name	job no.	drawing no
1/200	01/06	mh	M014	P/1D/02

cadref