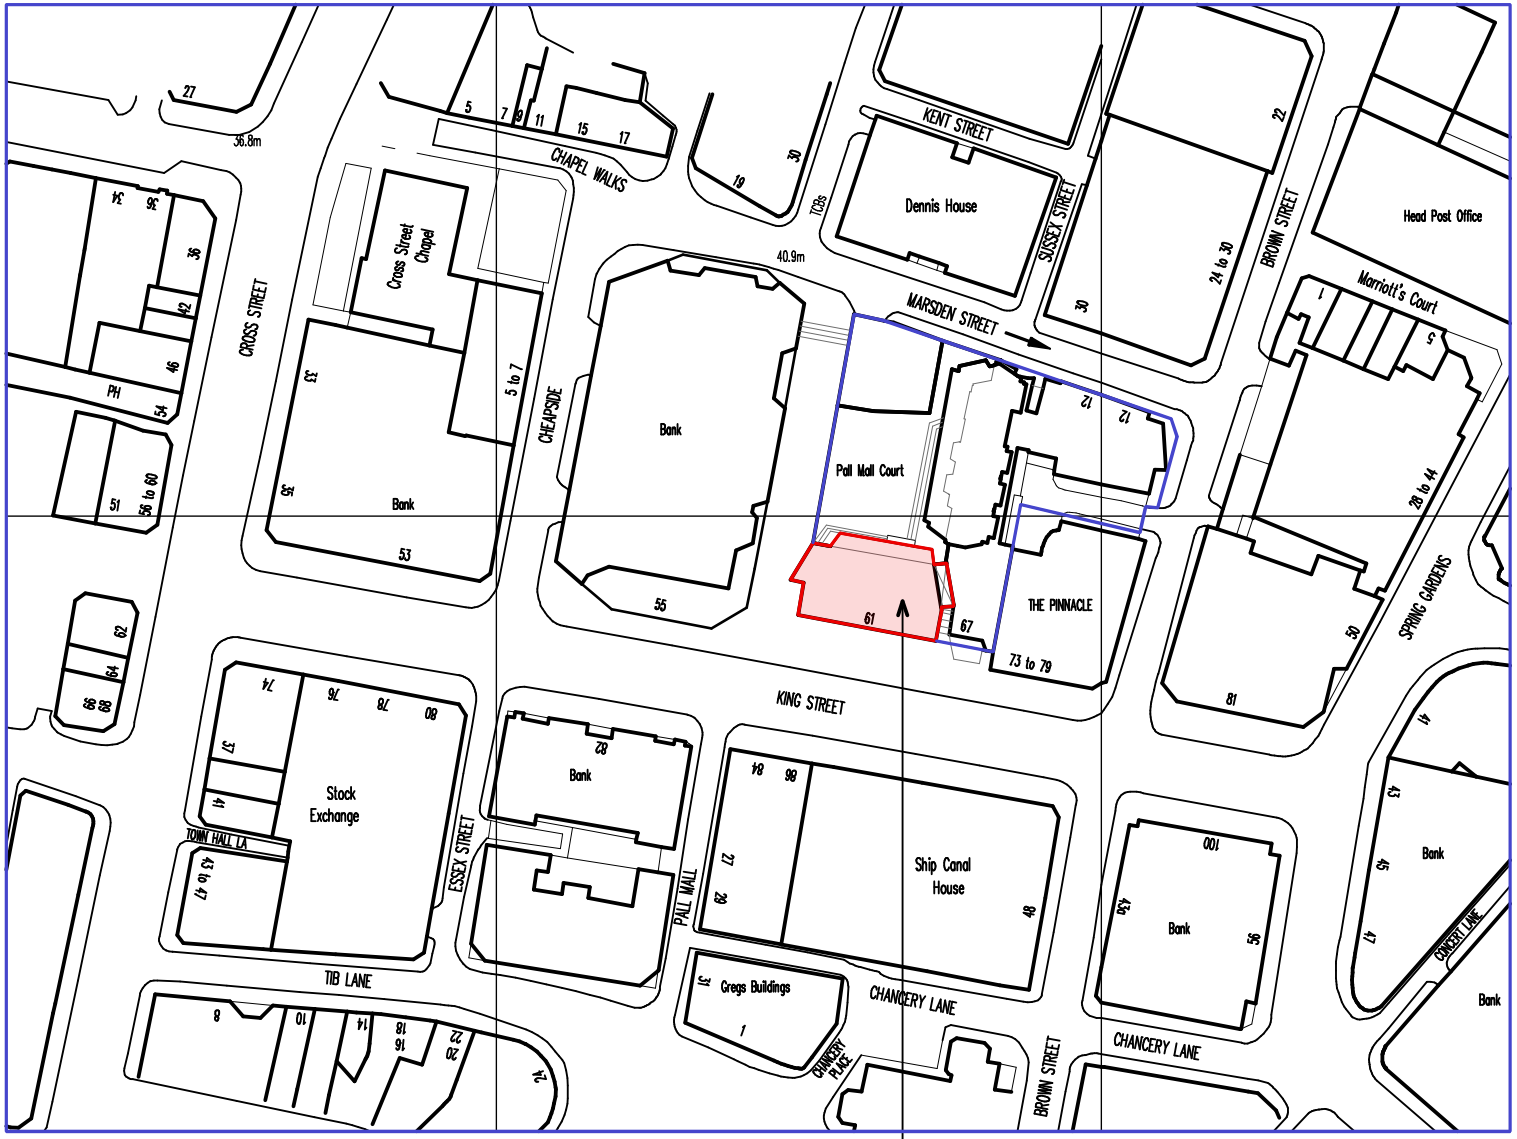


SITE LOCATION PLAN

PROPOSED MEDICAL CENTRE AT UNIT 1
IN THE BASEMENT, LOWER GROUND AND
GROND FLOOR LEVELS

0 10m 20m 30m 40m 50m
Scale bar

N

MAKERFIELD
DESIGN
PARTNERSHIP

CHARTERED ARCHITECTS ● PLANNING CONSULTANTS
KENT STREET, WIGAN WN1 3BD Tel/Fax: 01942-512222 email: mdp@makerfield.com

Project:
PROPOSED INTERNAL ALTERATIONS TO FORM AN EXTENSION TO PALL MALL MEDICAL CENTRE at: UNIT 1, PALL MALL COURT, 61-67 KING STREET, MANCHESTER M2 4PD

Client:
J Y KINSHA LLP

Drawing:
SITE LOCATION PLAN

Revision A: (11/03/2013)
1. Areas edged red and blue revised.
2. Drawing finalised for a planning application
Revision A: (11/03/2013)
1. Drawing updated and finalised

Scale: 1:1250 (A4 Sheet)	Date: Nov.'2012	Drawn by:	
Drawing No: 12.23/PL/OS	Revisions:	B	