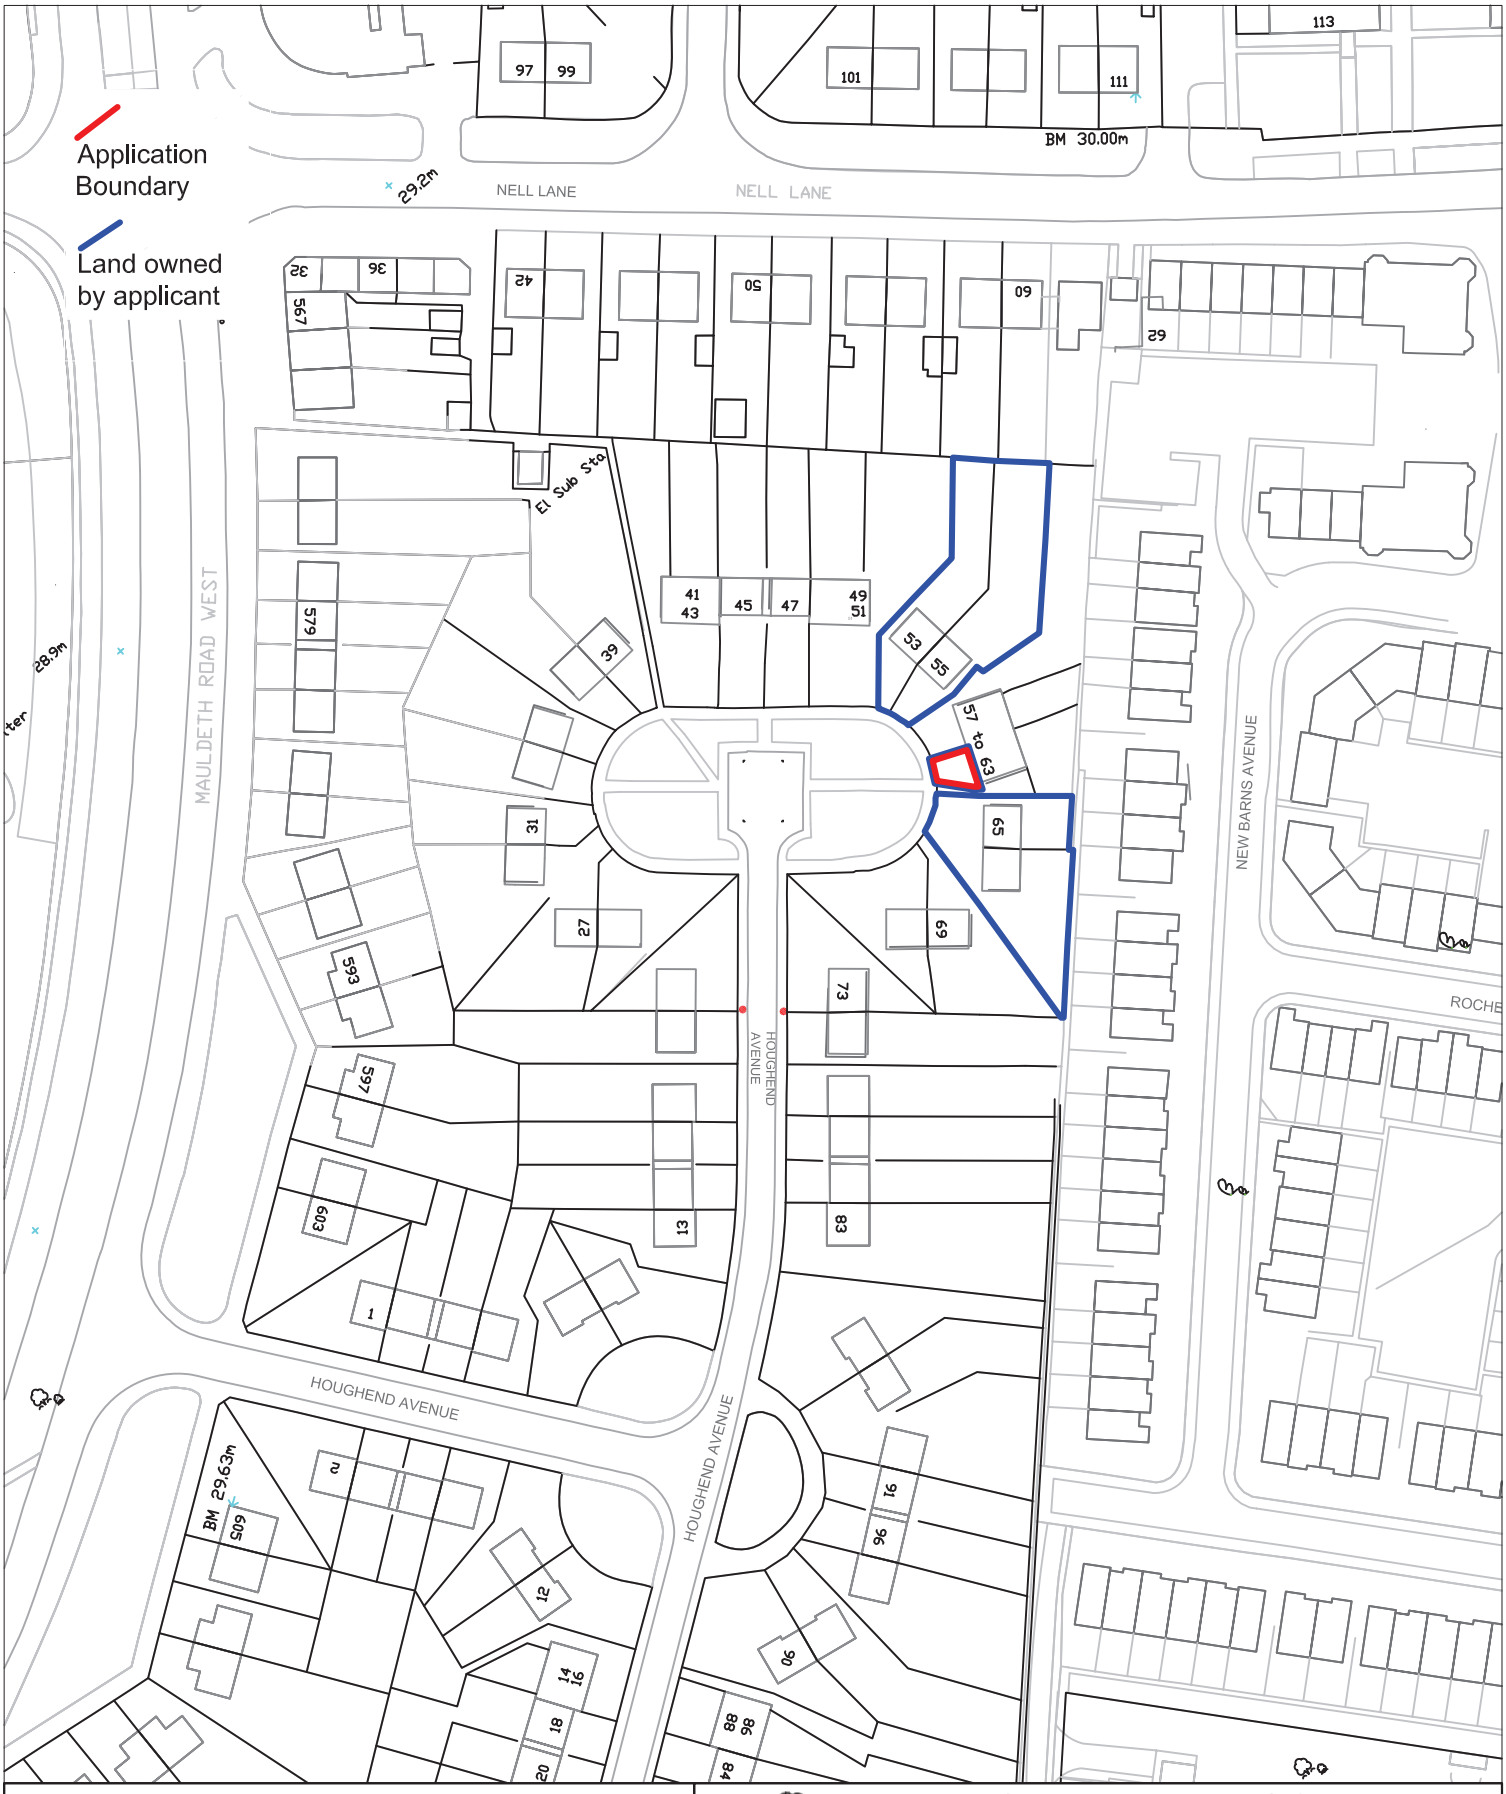


SHT - Extended Car Parking:
Hough End Avenue: Statutory Plan

scale 1:1250@A4 date March 2013 dwg. no. 1786-ECP-002a rev. drawn by NL

Southway Housing Trust

Groundwork in Manchester, Salford, Stockport, Tameside & Trafford
Timber Wharf
42-50 Worsley Street
Castlefield, Manchester
M15 4LD
Tel: 0161 220 1000 Fax: 0161 220 1090

GROUNDWORK CHANGING PLACES CHANGING LIVES