

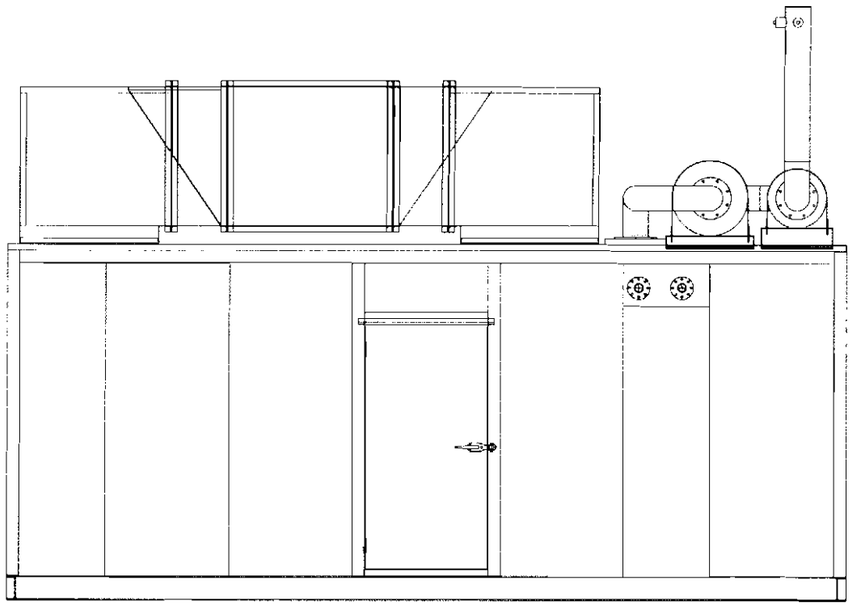



EAST ELEVATION

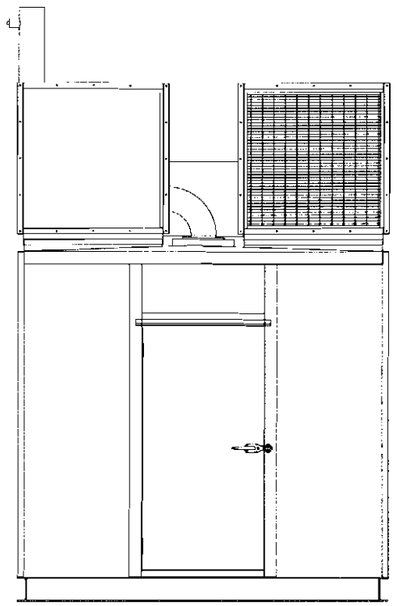

SOUTH ELEVATION

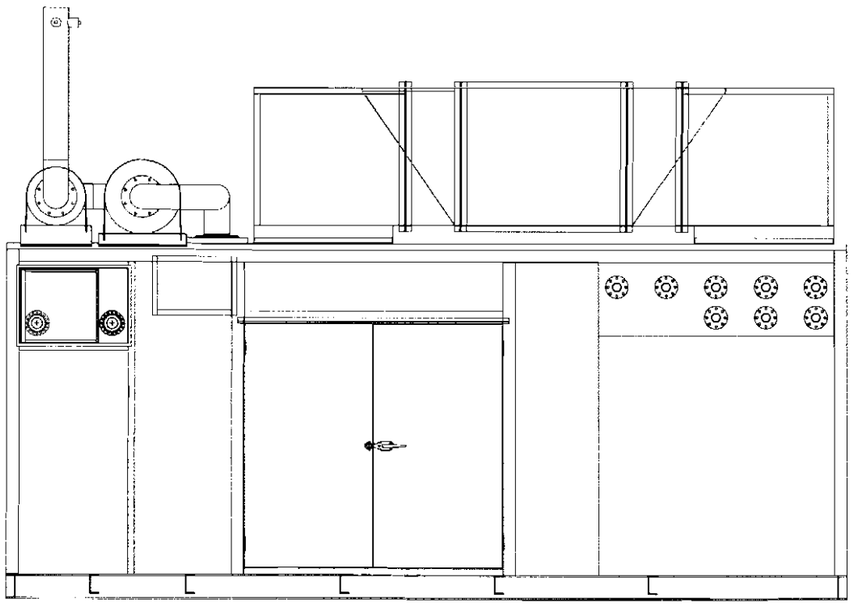

WEST ELEVATION

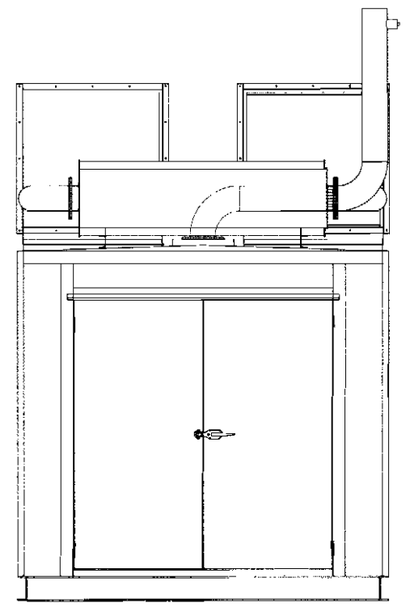

NORTH ELEVATION

REV.	AMENDMENTS	DATE

PLANNING

RECD 12 AUG 2008

FOR ACTION

PROJECT
2050
BAGULEY

DESCRIPTION
CHP COGENCO UNIT
ELEVATIONS

DRAWING NO. 2050elev##.dgn

PHASE ISSUE

SYSTEM ID No.

SCALE 1:50@A3

DATE 07.08.08

PLANNER Ben Dorling

DRAWN Matt Miller

CHECKED Matt Miller

rds
Retail Design Solutions

TESCO
IMPLEMENTATION STORE PLANNING

TESCO STORES LIMITED
STORE PLANNING DEPARTMENT
PROPERTY SERVICES
P.O. BOX 400, CIRRUS BUILDING, SHIRE PARK
WELWYN GARDEN CITY, HERTS AL7 1AB
TELEPHONE 01707 395150

THE COPYRIGHT AND ALL OTHER RIGHTS IN AND RELATING TO THIS PUBLICATION BELONG TO AND ARE THE SOLE PROPERTY OF TESCO STORES LIMITED. ALL RIGHTS ARE RESERVED WITHIN THE MEANING OF THE COPYRIGHT ACT. NO PART OF THIS PUBLICATION MAY BE REPRODUCED OR TRANSMITTED IN ANY FORM OR BY ANY PROCESS, INCLUDING BUT NOT LIMITED TO ELECTRONIC, MECHANICAL, RECORDING, PHOTOCOPYING, AND ANY INFORMATION STORAGE OR RETRIEVAL SYSTEM, WITHOUT THE PRIOR PERMISSION IN WRITING FROM THE OWNER OF THE COPYRIGHT.
© 2008 TESCO STORES LIMITED