

NOTE

This drawing is to read in conjunction with all other Architects drawings and all Structural Engineers drawings details and calculations.


It is the contractors responsibility to check all dimensions prior to fabrication or construction, any discrepancies to be reported to the Architect.

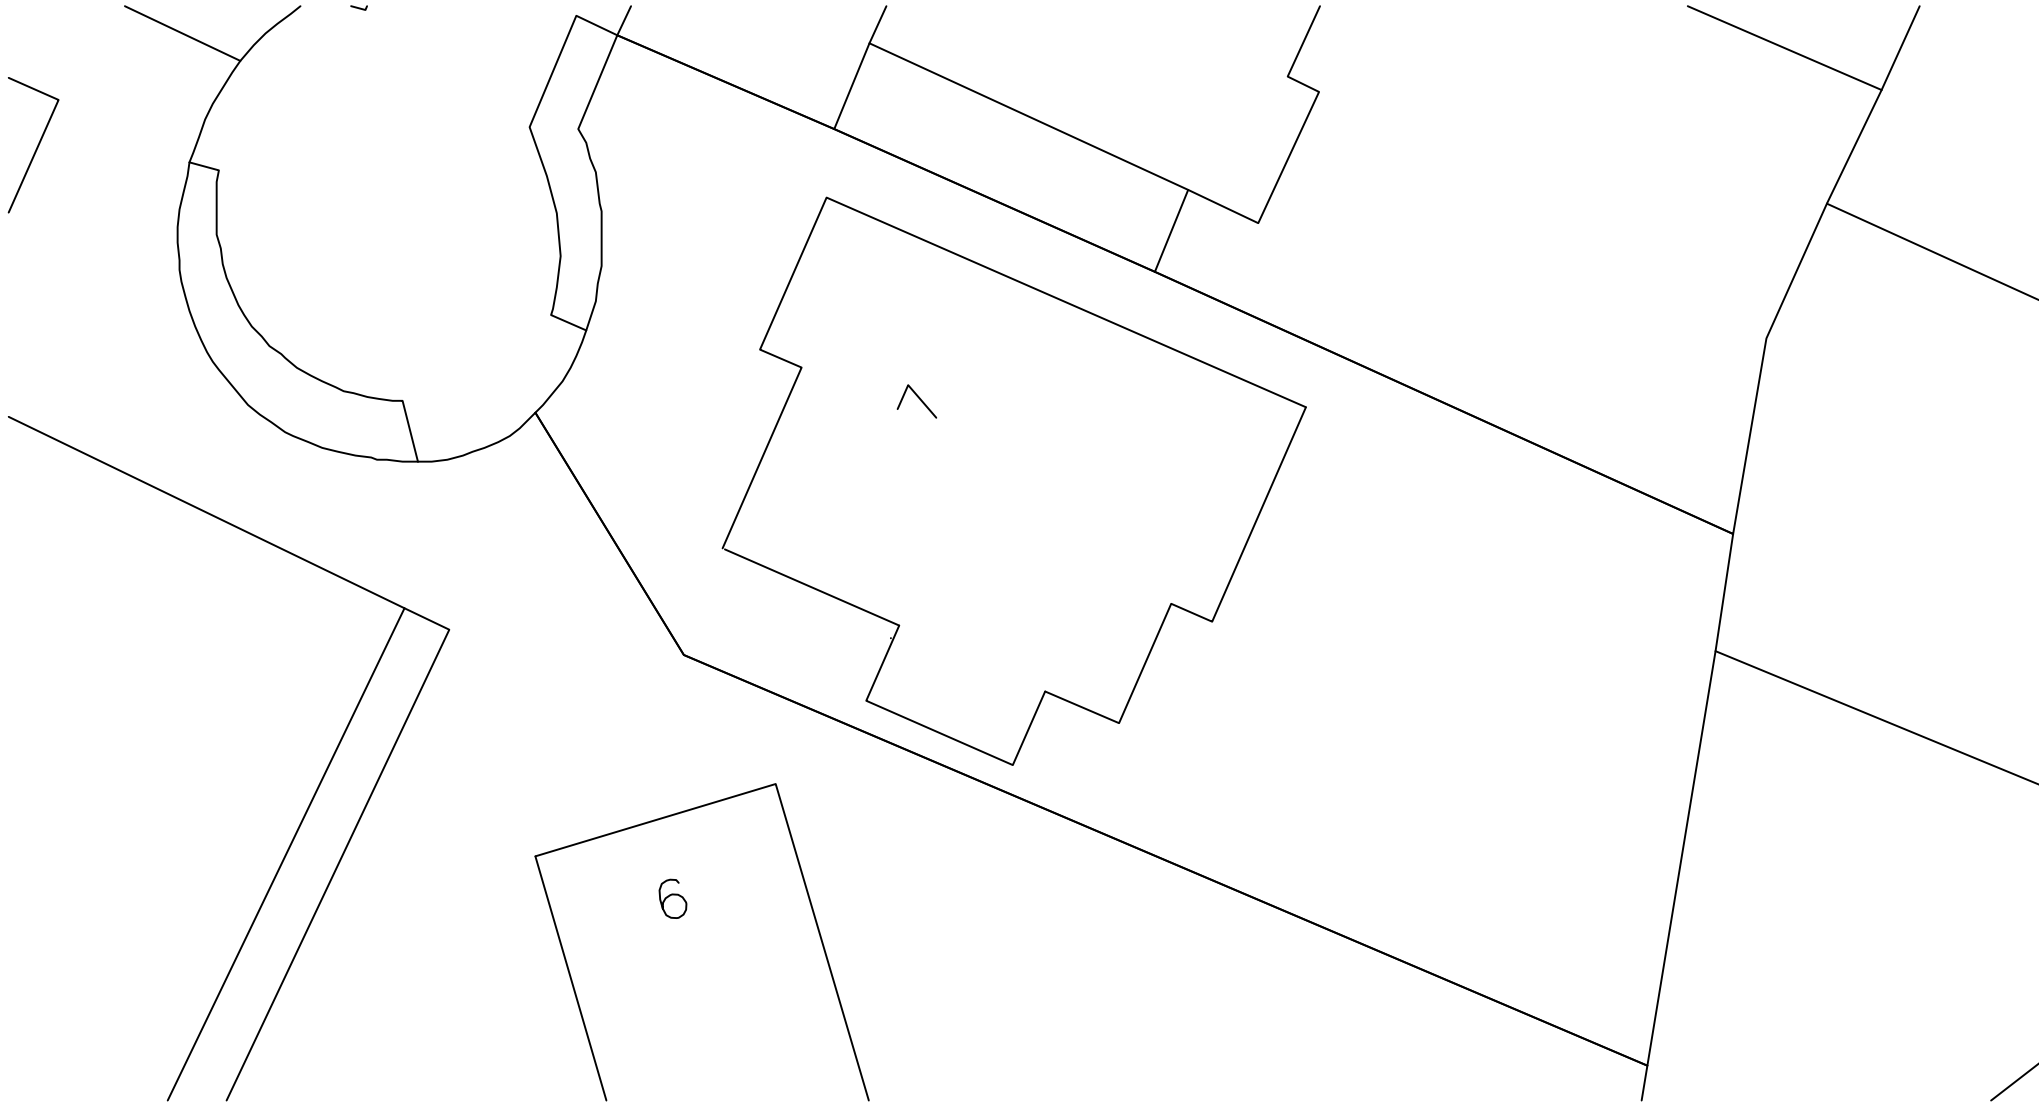

Site Plan Scale 1:200

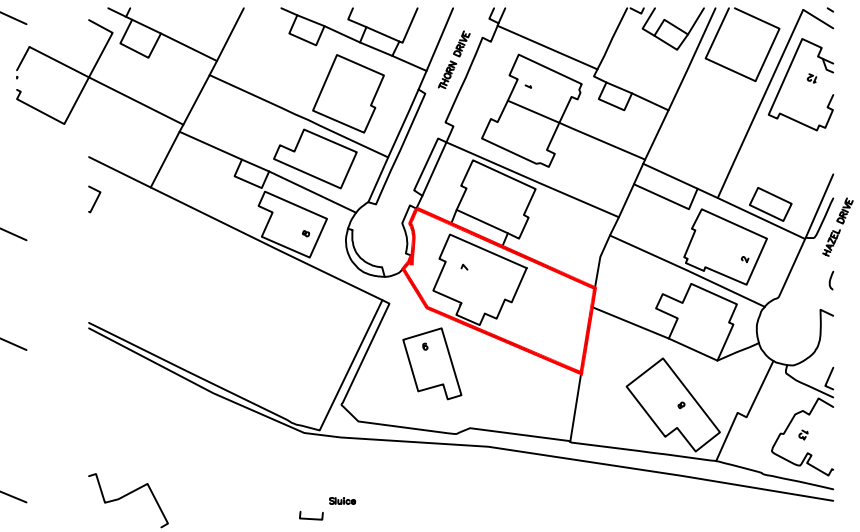

Site Location Plan
Scale 1:1250

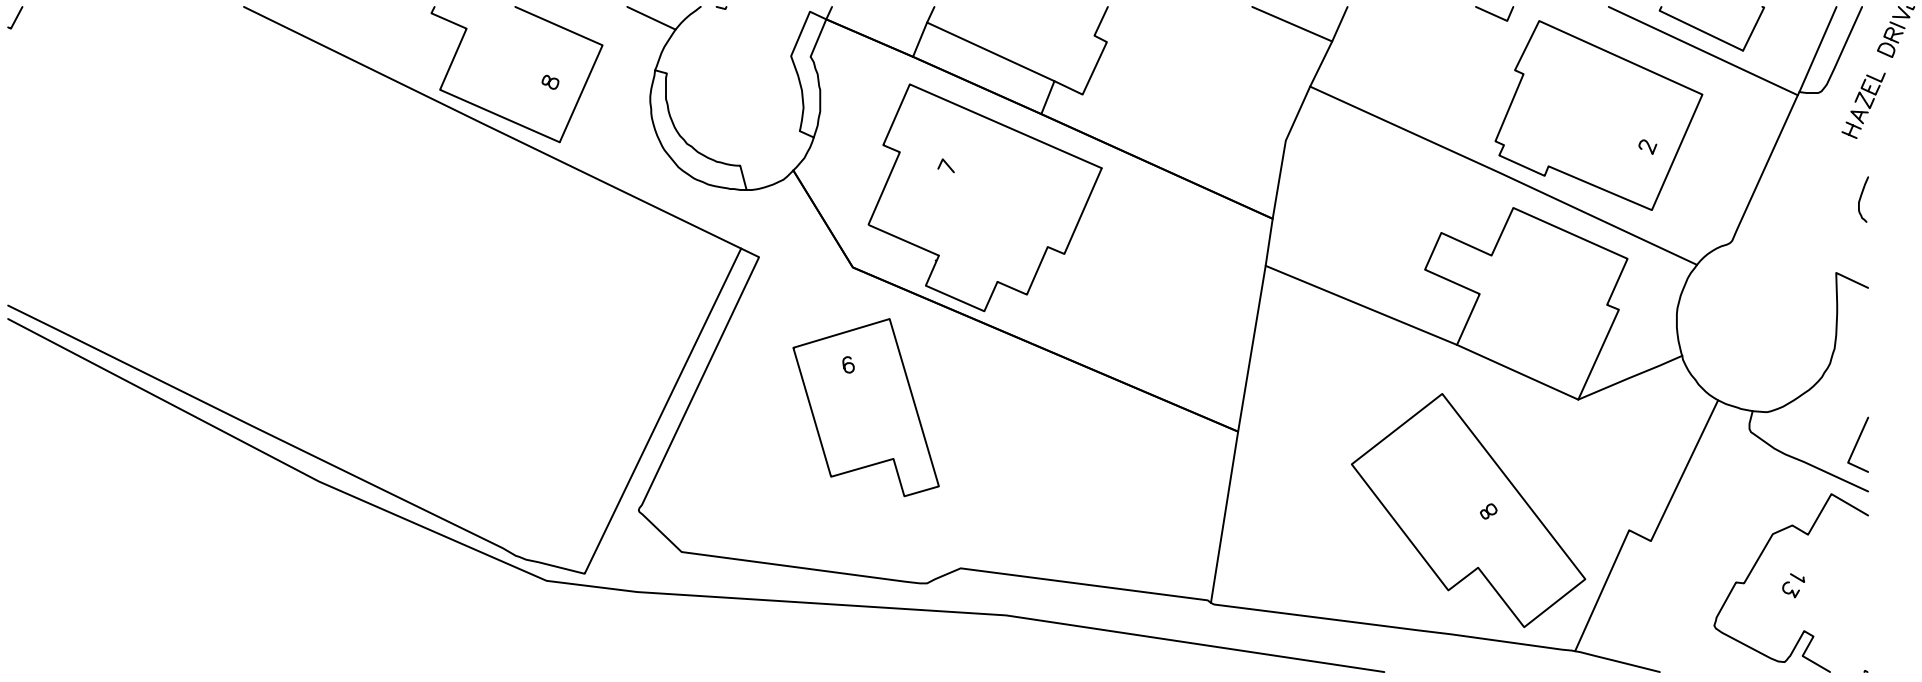

Site Plan Scale 1:500

cube Design Solutions

27 Prestwood Close, Urmston, M41 7GA
Tel: 0161 264 7178 Fax: 0161 969 0562
Email : info@cubedesignsolutions.co.uk
www.cubedesignsolutions.co.uk

Project

Mr & Mrs Daniels,
7 Thorn Drive,
Moss Nook,

Drawing

EXISTING SITE PLAN 1:200
EXISTING SITE PLAN 1:500
EXISTING SITE LOCATION PLAN 1:1250

Date	Drawn By	Scale
JANUARY 13	PJR	AS NOTED

Drawing Status	Drawing No.	Rev No.
	139–05	–