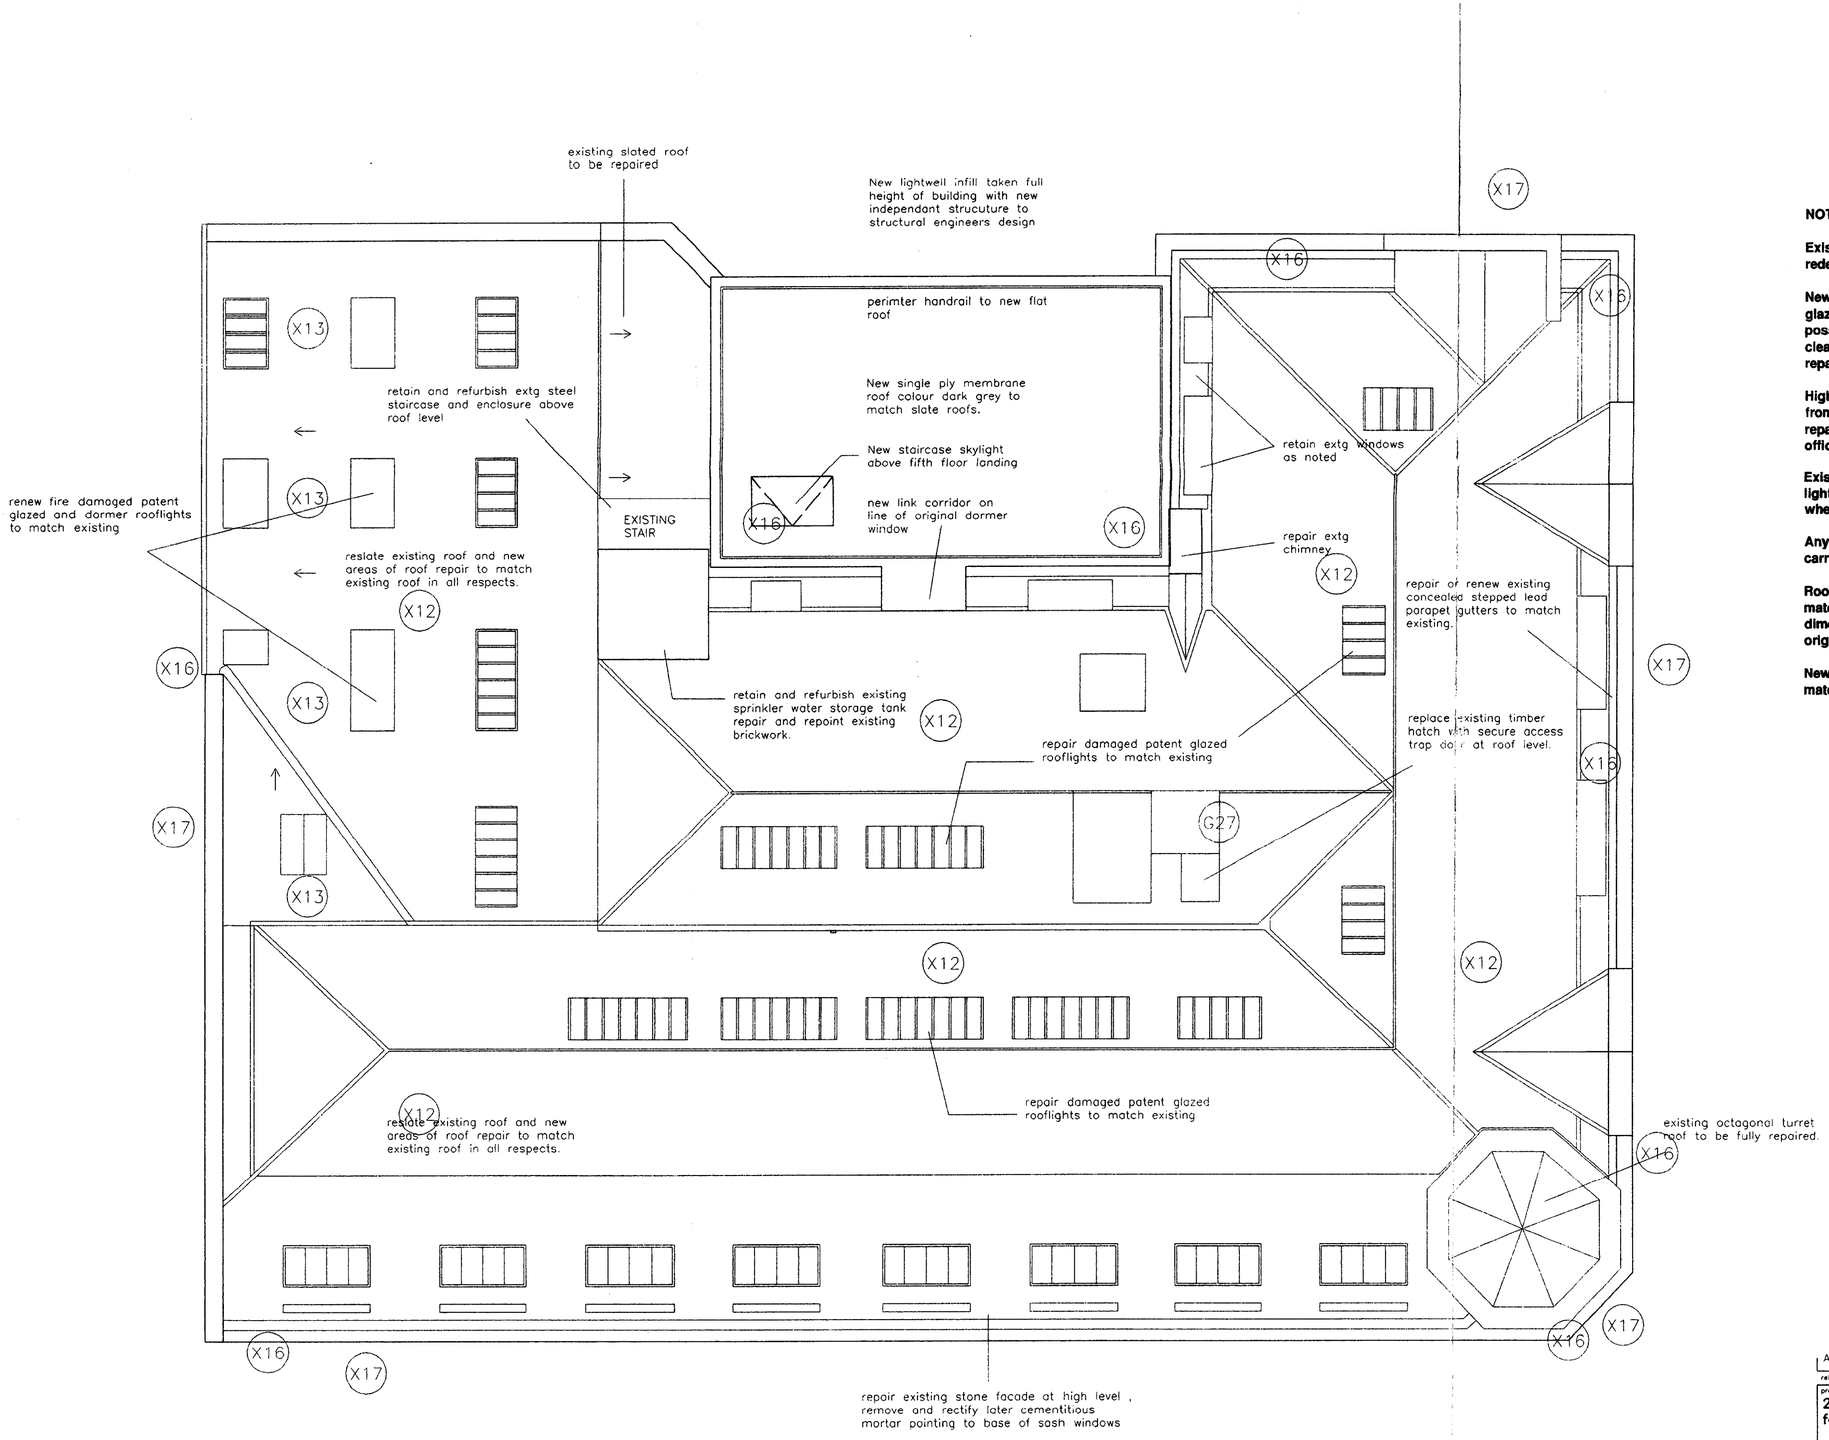

NOTE

Existing windows to be serviced and redecorated to match original colours. X13

New lightwell infill to expose existing glazed brick facades wherever possible. Glazed brickwork to be cleaned and retained, blank windows repainted.

High level facades are to be inspected from scaffolding and a schedule of repairs confirmed to the conservation officer.

Existing high level brickwork to be lightly washed with a bristle brush where required.

Any brickwork repointing shall be carried out in a lime sand mortar.

Roof repairs shall be carried out to match as far as possible the dimensions, form and materials of the original roof elements.

New rainwater goods shall be black to match existing in appearance. X15

ref	revision	drawn by	checked by	date
A	New works references added	GB	GB	03.04.08

project
20 DALE STREET
for KAMANI COMMERCIAL PROPERTY LTD

title
PROPOSED ROOF PLAN

CAD file ref	drawn by	date	job number
5913\CURRENT\20FEB08	[illegible]	080306	5913
status	checked by	scale	drawing number
CONSTRUCTION		1:100@A2	F26 A

Cruickshank and Seward
Barclay House
35 Whitworth Street West
Manchester
M1 5NG
Tel: 0161 236 6161
Fax: 0161 236 6259
E-mail: architects@cands.co.uk