References: 0645.dwg

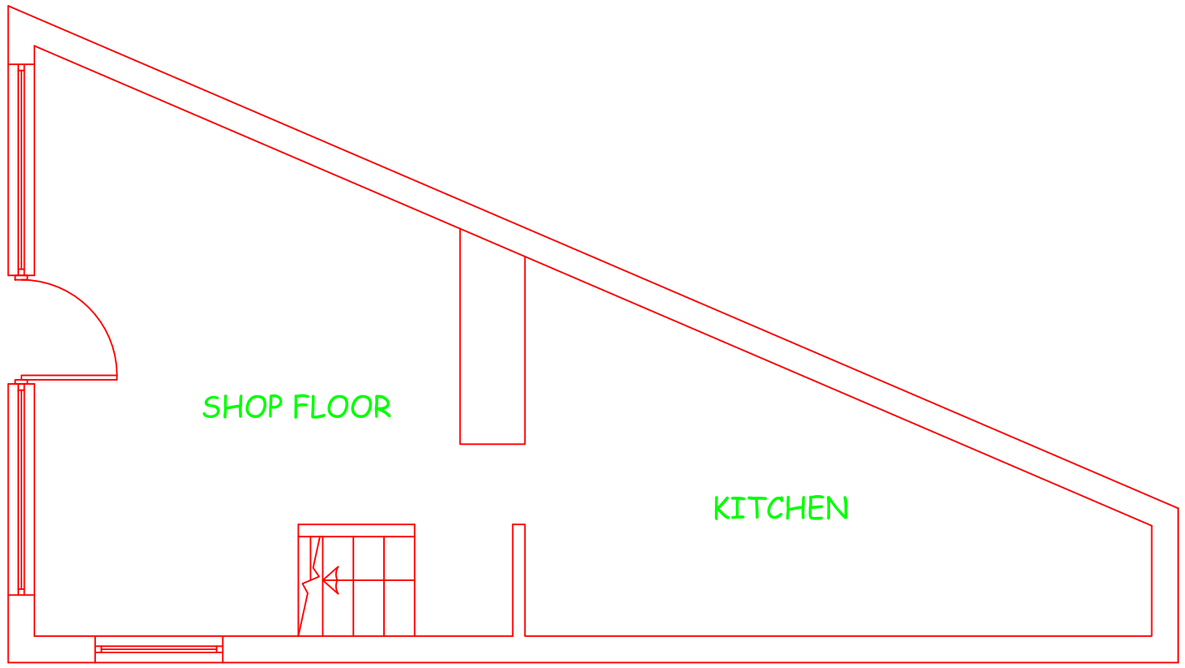

EXISTING GROUND FLOOR PLAN
SCALE 1:50

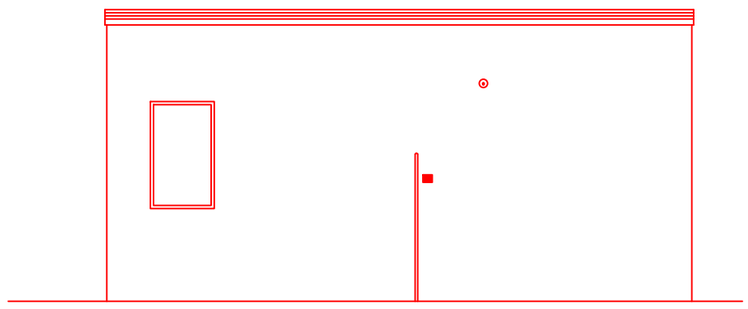

EXISTING SIDE ELEVATION
SCALE1:100

D.A.J DESIGN SERVICES
07868779845
danes_onit@hotmail.com

TITLE: Alterations to be carried out at
93 Moston Lane
East Mosten
Manchester M40 3GP
For R Love

SCALE: 1:50 1:100	**DATE:** Jan 2013
DRAWN: DAJ	**SHEET:** 1
REVISION:	