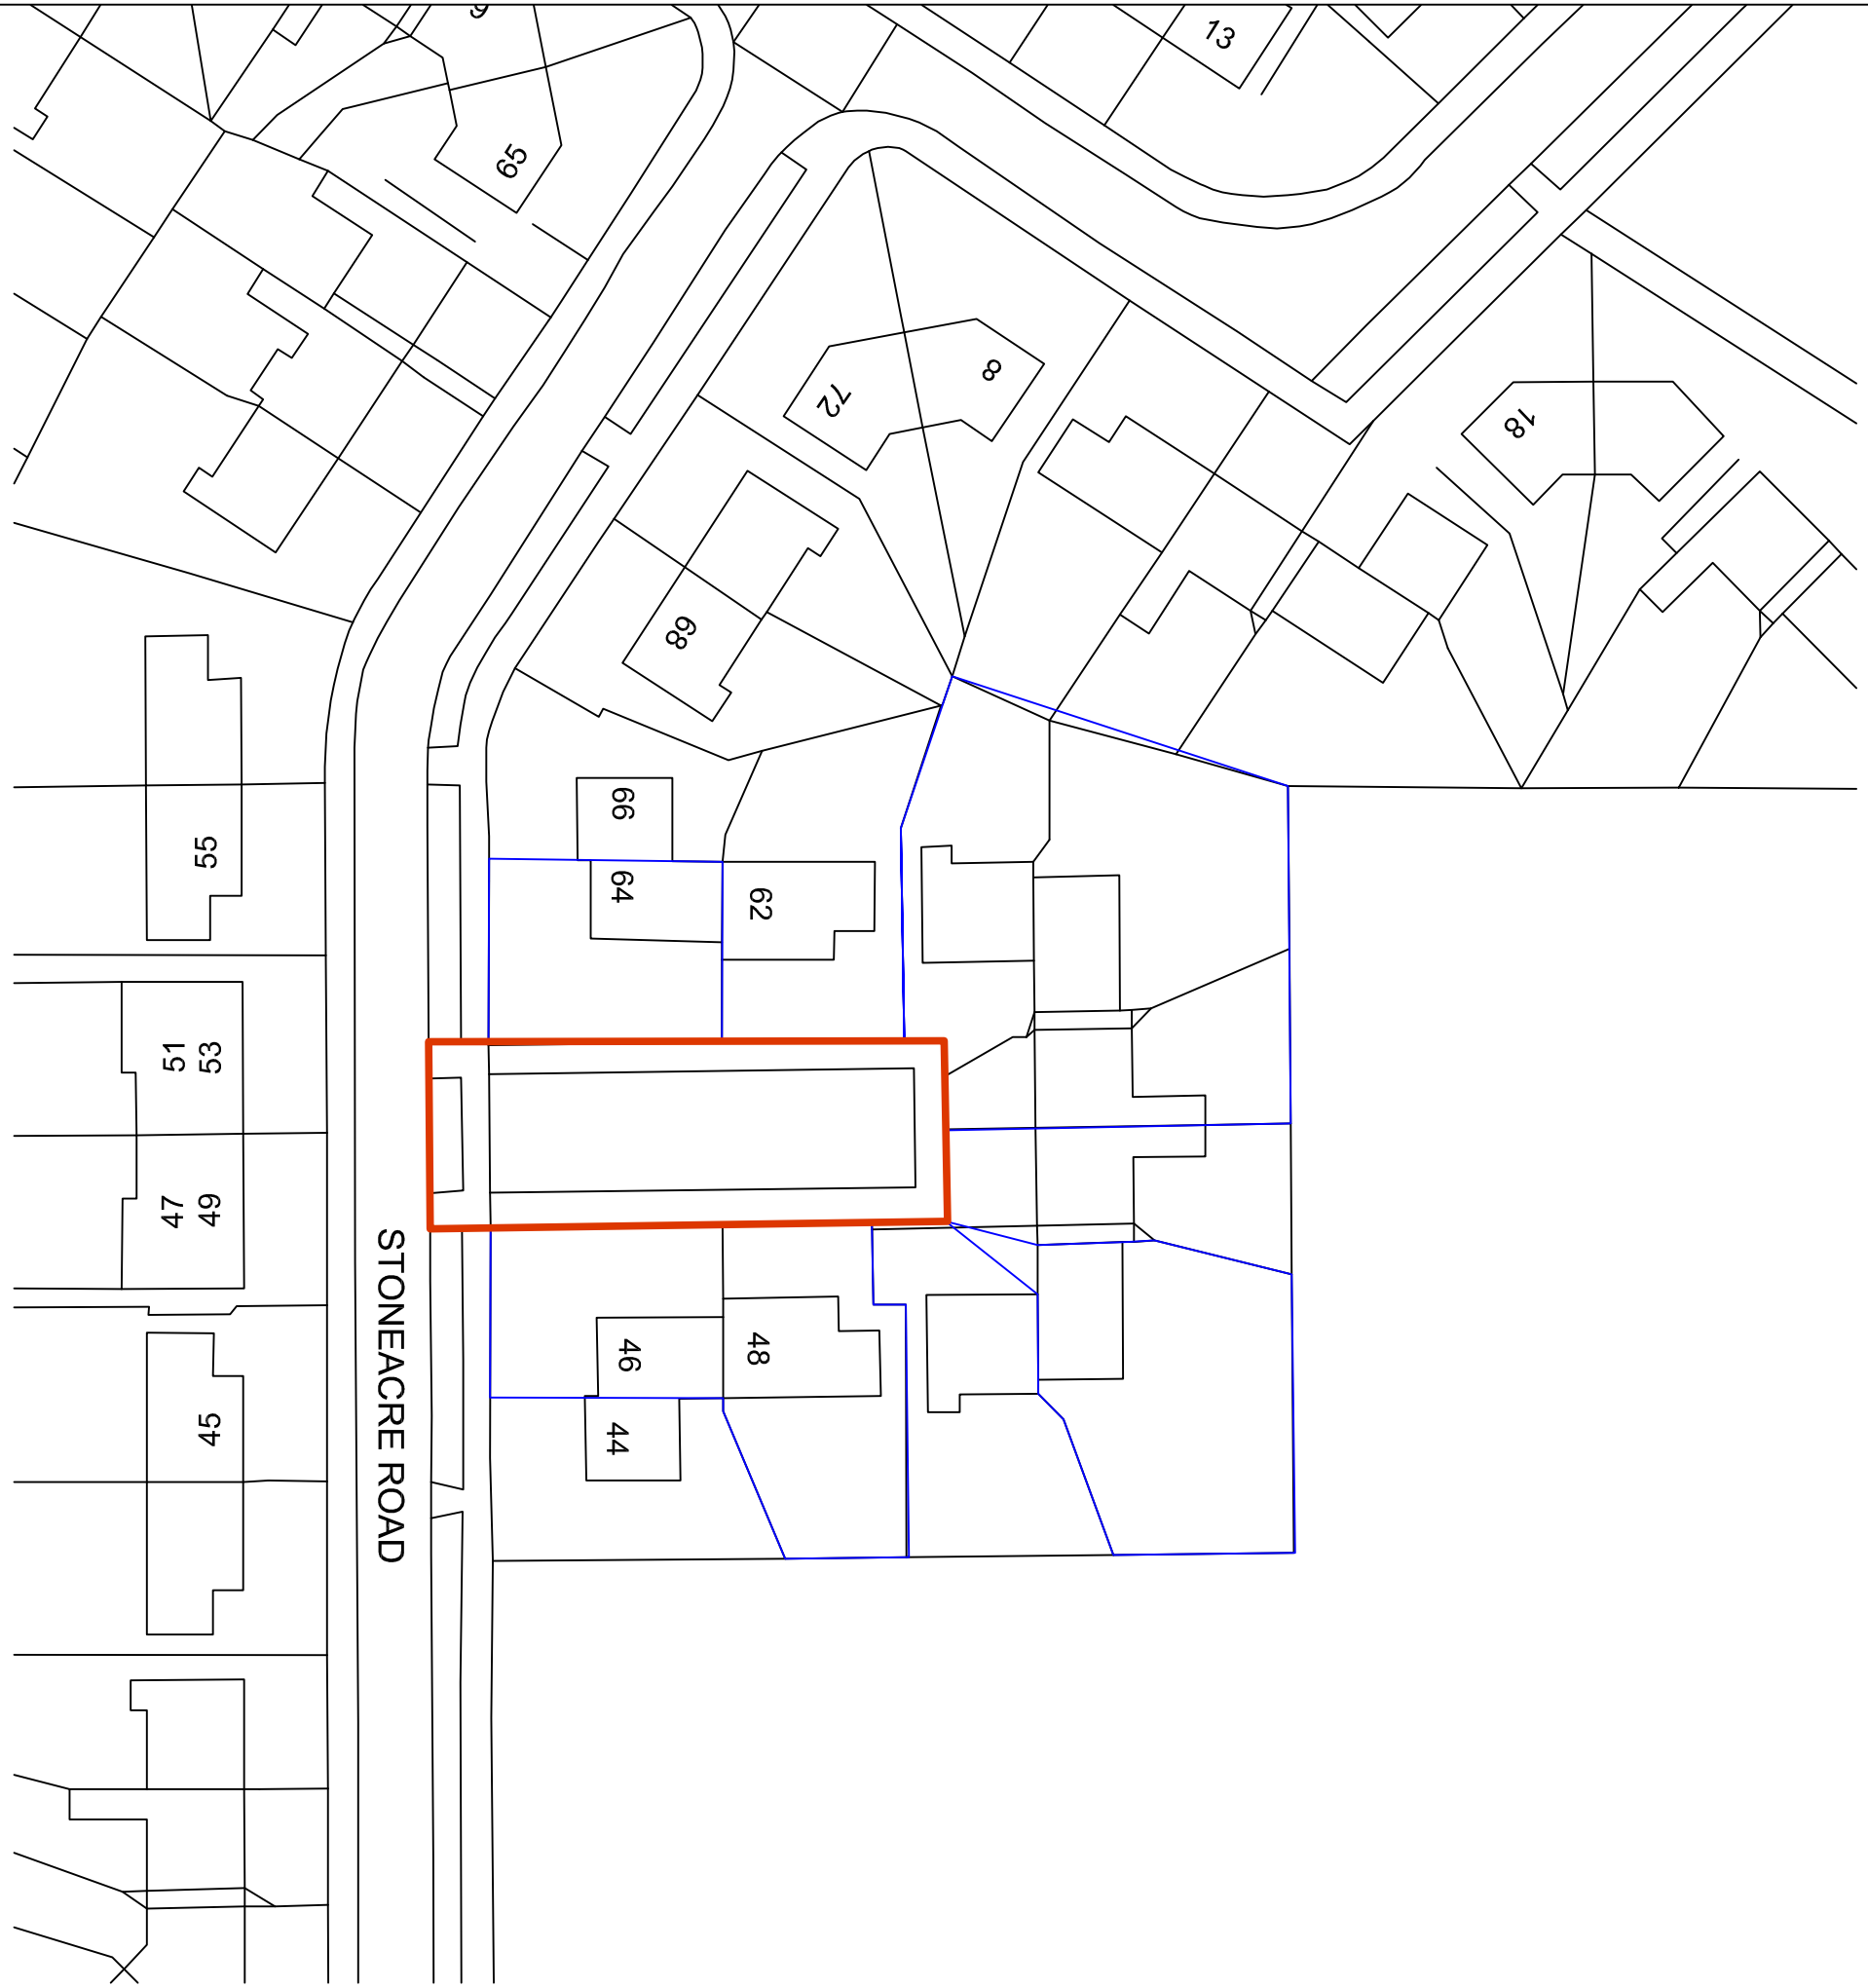

Ordnance Survey, (c) Crown Copyright 2013. All rights reserved. Licence number 100022432

N

GENERAL NOTES

All dimensions and levels are to be checked by the contractor before ordering of materials or commencing work. Drawing not to be scaled, only stated dimensions are to be taken from this drawing.

Drawing to be read in conjunction with The Derek Evans Partnership LLP Specification documents and other detail drawings where relevant.

NOTES

Rev	Date	Description	Chd
-	-	-	-

The Derek Evans Partnership LLP

Chartered Quantity Surveyors,
Building Surveyors and Project Managers

Sovereign House, Stockport Road,
Cheadle, Cheshire, SK8 2EA.
T 0161 491 4500. F 0161 428 8750.
E cheadle@dep.uk.com www.dep.uk.com

Also at Walsall and Ledbury

Client

Wythenshawe Community Housing Group

Project

Environmental Project 2013/14

Drawing Title

46 to 64 Stoneacre Road
Location Plan

Date	Scale		Chkd
July 2013	1:500 on A3	KJ	JT

Dwg. No.	Revision
BS1087 / 06-04	-