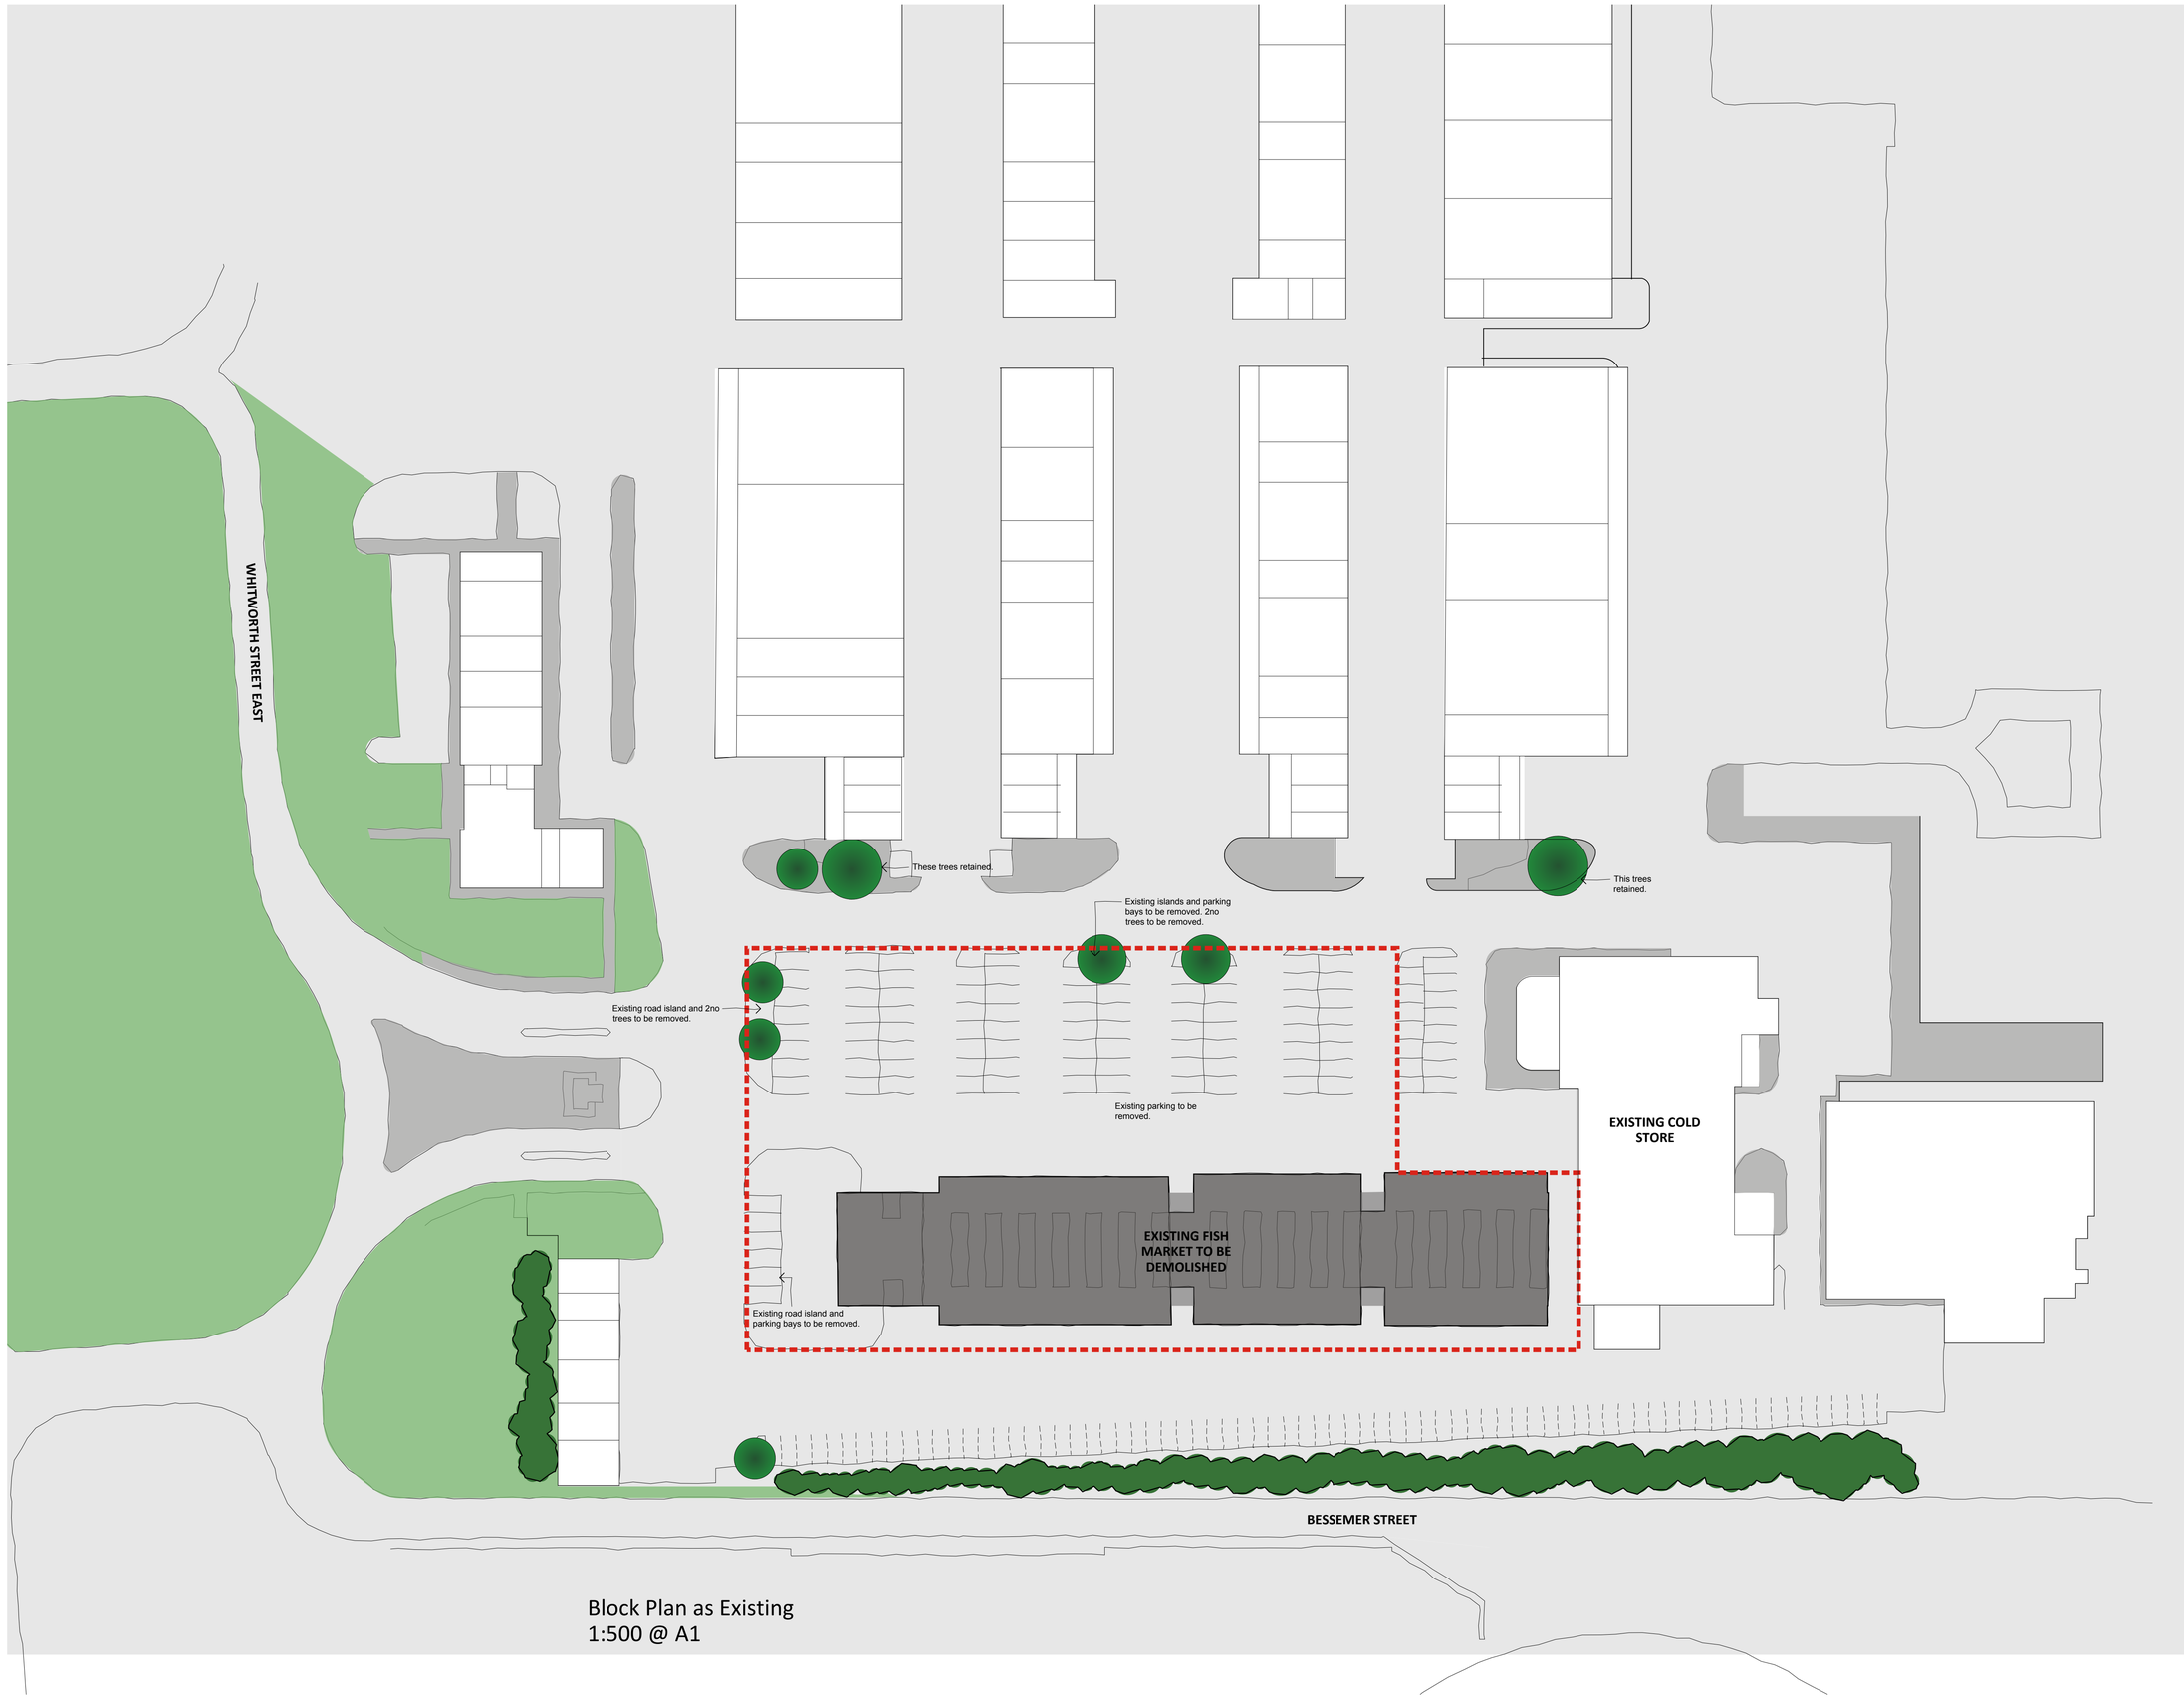


Block Plan as Existing
1:500 @ A1

N
W E
S

The contractor is cautioned to check all dimensions, levels and relevant site conditions before any construction takes place.

DO NOT SCALE FROM THIS DRAWING.

STATUS - Planning

Site Boundary.

MANCHESTER CITY COUNCIL
gd lodge architects

empire house 131 west nile street glasgow G1 2RX
tel 0141 332 6804 fax 0141 333 0813
projects@gdlodge.co.uk
www.gdlodge.co.uk

CLIENT
Manchester City Council

PROJECT
Proposed Fish Market
New Smithfield Market
Whitworth Street East, Manchester

DRAWING
Block Plan as Existing

DATE	DRAWN BY
April 2013	FB
SCALE	**CHECKED BY**
1:500 @ A1	AM

JOB NO.	DRAWING NO.	REVISION
2442	101	-