ALL DIMENSIONS TO BE CHECKED ON SITE.

DO NOT SCALE

IF IN DOUBT - ASK LDP

NO WORK TO COMMENCE ON SITE PRIOR TO PLANNING CONSENT BEING OBTAINED AND BUILDING REGULATIONS APPROVED.

© COPYRIGHT
NOT TO BE REPRODUCED WITHOUT THE WRITTEN AUTHORITY OF LDP.



ELEVATION TO OFFICE ENTRANCE A




NORTH ELEVATION B




NORTH EAST ELEV C

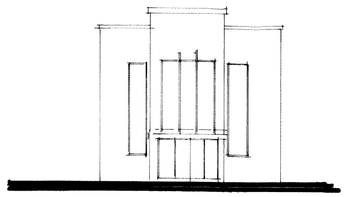


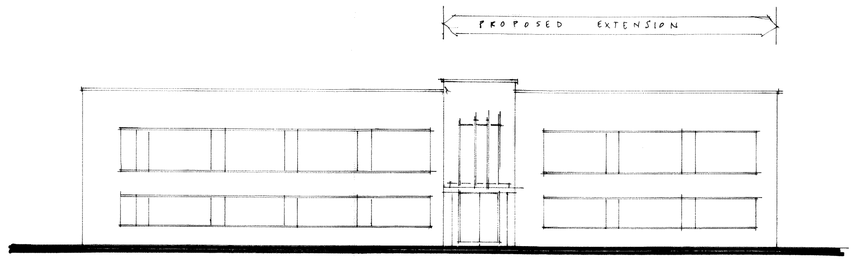WEST ELEVATION D

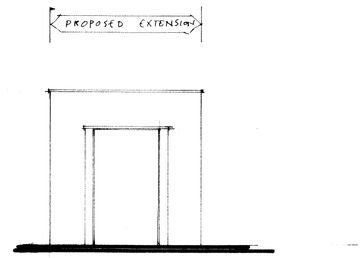


SOUTH ELEVATION E

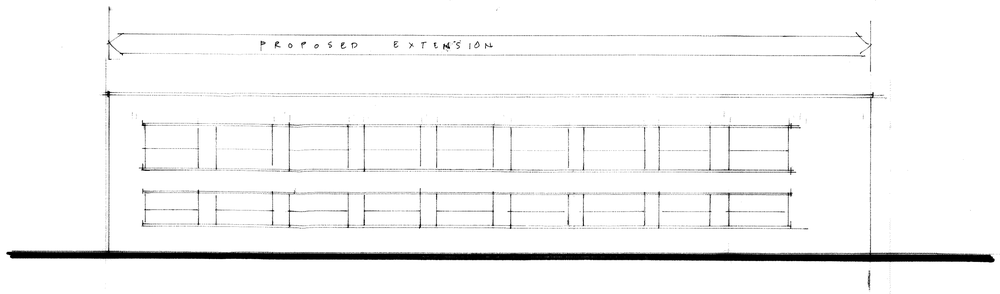


EAST ELEVATION F

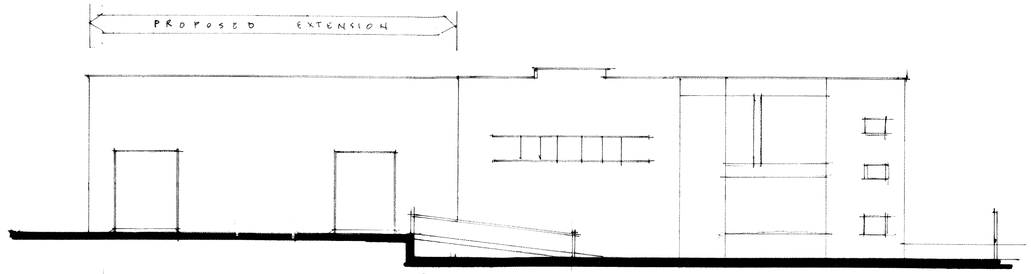


CROSS SECTION

1:200 0 2m 4m 6m 8m 10m
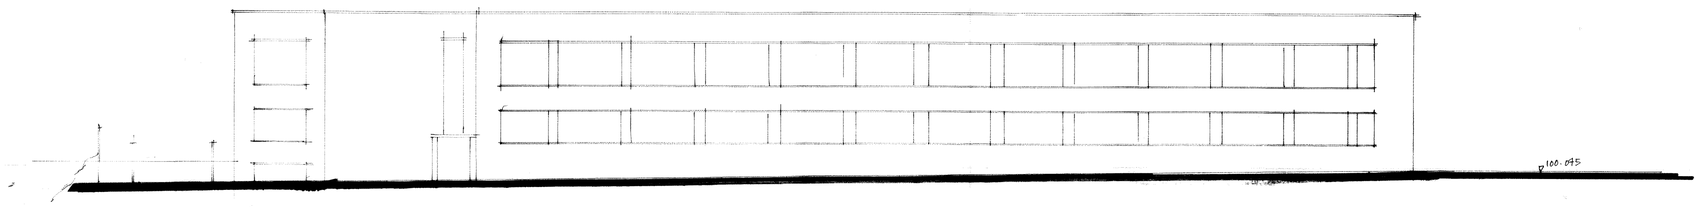
# Manchester

Sharston Industrial Estate
Longley Lane, Sharston

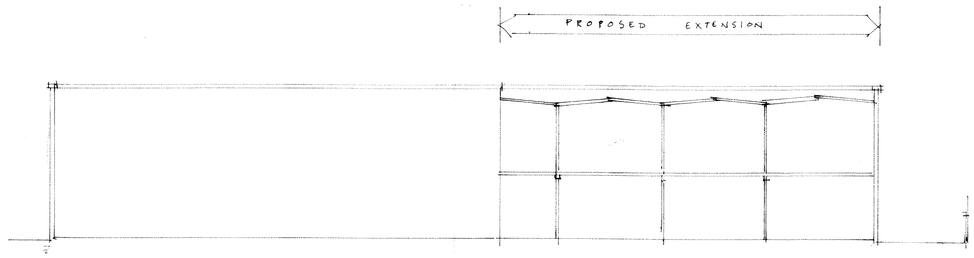Proposed Extension for
The Howells Group PLC

Elevations

As Proposed

**LOCKSIDE DESIGN PARTNERSHIP**

ARCHITECTURAL + HISTORIC BUILDING CONSULTANTS
Lockside Mill, St. Martins Road, Marple, Stockport SK6 7BZ
Telephone: 0161-427-7721 Fax: 0161-427-7722
www.locksidedesign.co.uk

11/M02/16 1:200@A1 APR 11