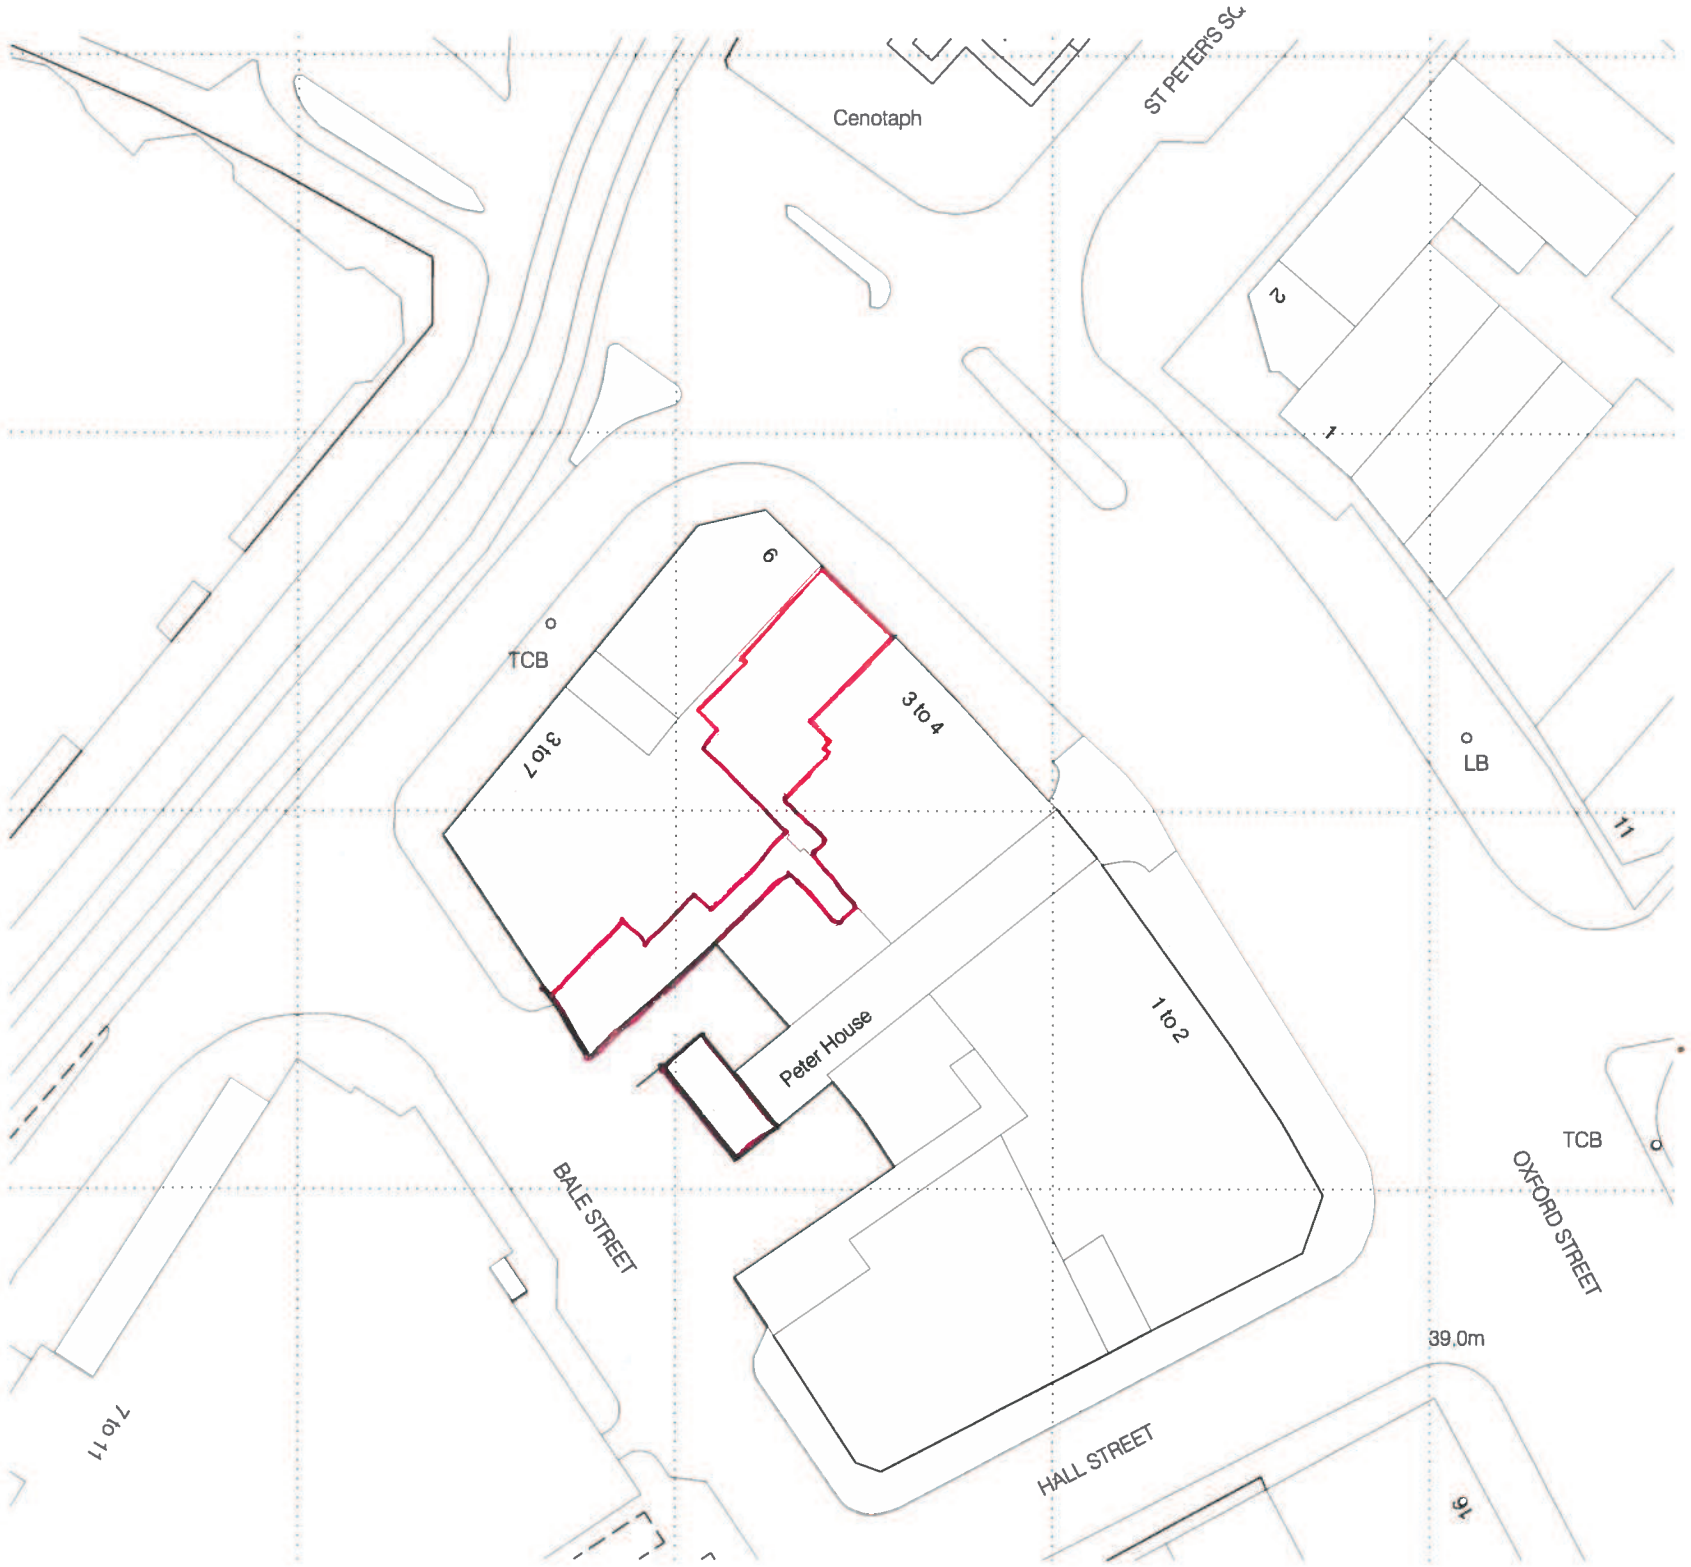

Ordnance Survey (c) Crown Copyright 2012. All rights reserved. Licence number 100020449

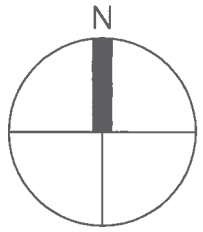

zebra ARCHITECTS

client

PIZZA PAPA JOHNS

project

Unit 5, Peter House,
Oxford Street, Manchester

drawing title

Location Plan

scale	1:500@A3
date	23 Feb 2012
drawing no	Zeb 673/001
status	Planning

revision