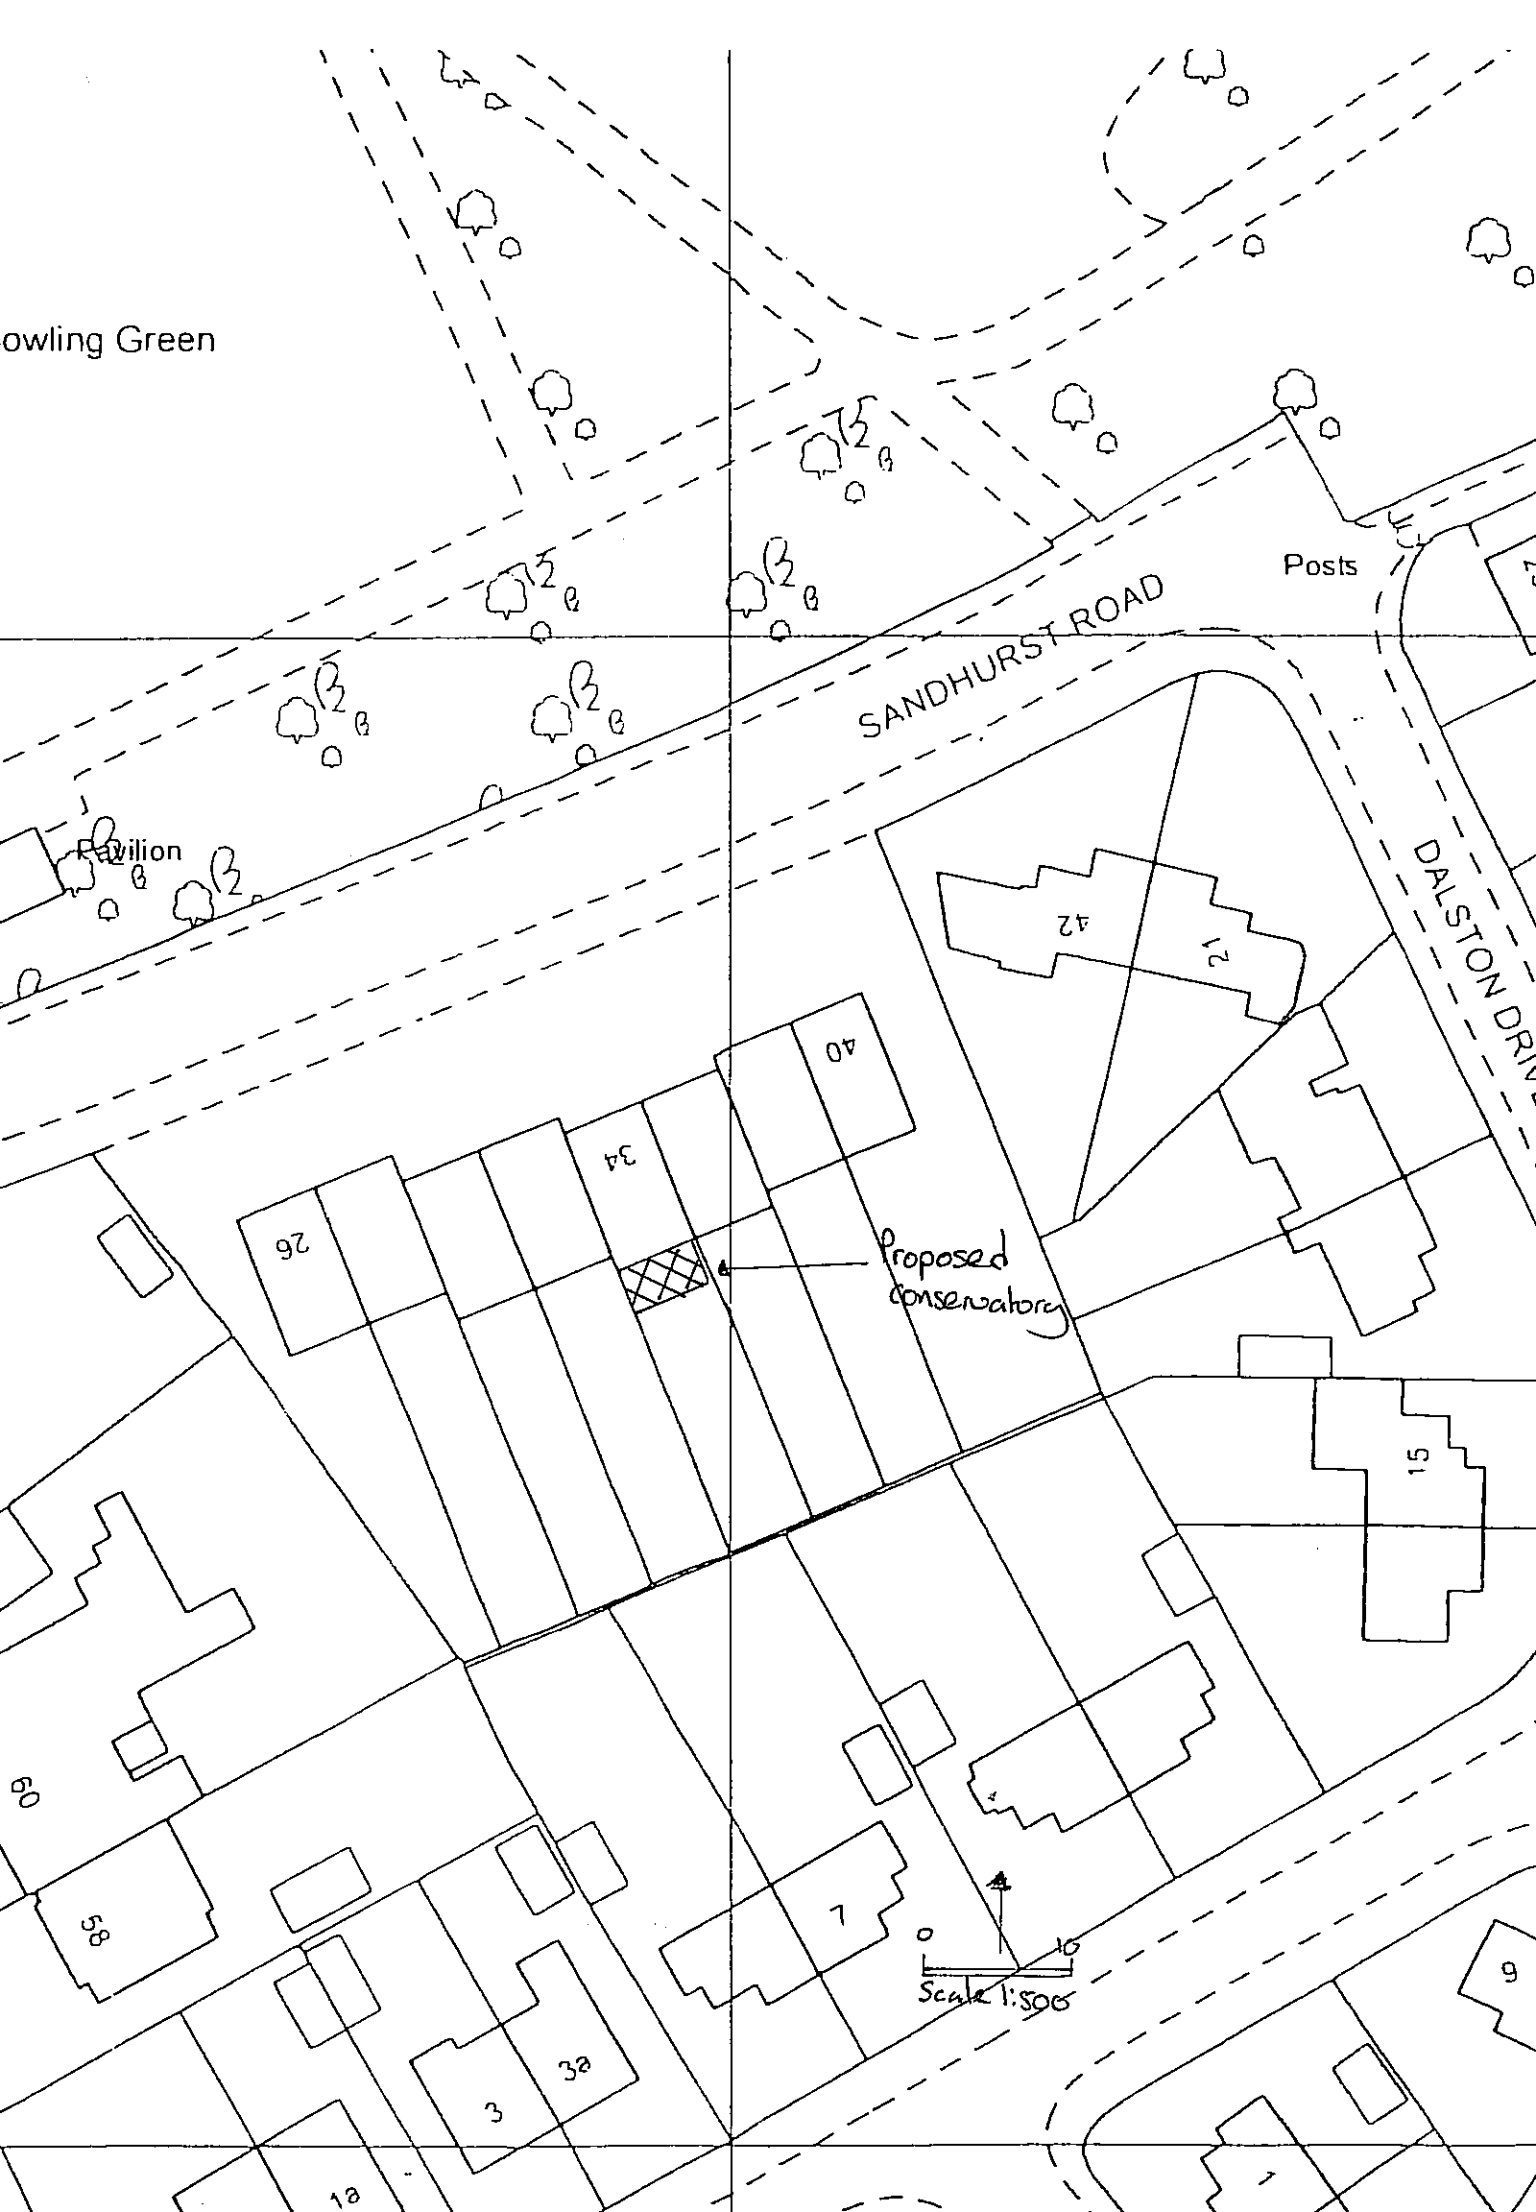

owling Green
Posts
SANDHURST ROAD
Pavilion
DALSTON DRIV
42
12
40
34
26
Proposed
conservatory
15
60
58
7
3
32
9
0
10
Scale 1:500