



ENTRANCE ELEVATION ON RUMFORD ST

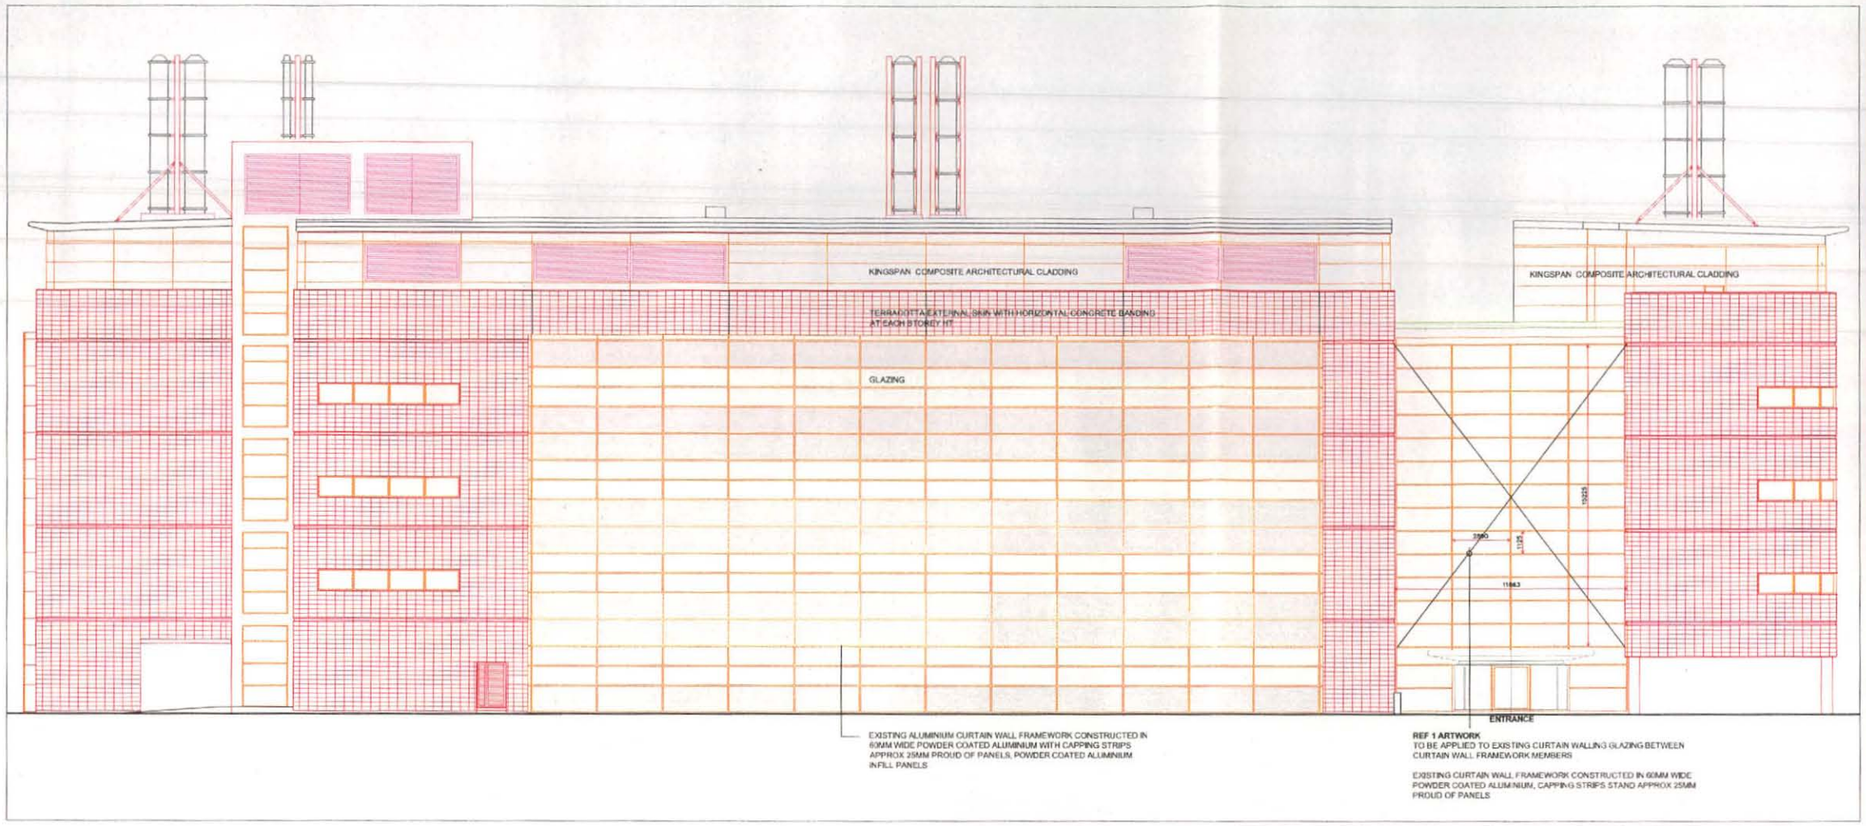

REF 1 PROPOSED ARTWORK TO GLASS CURTAIN WALLING, ENTRANCE ELEVATION ON RUMFORD ST

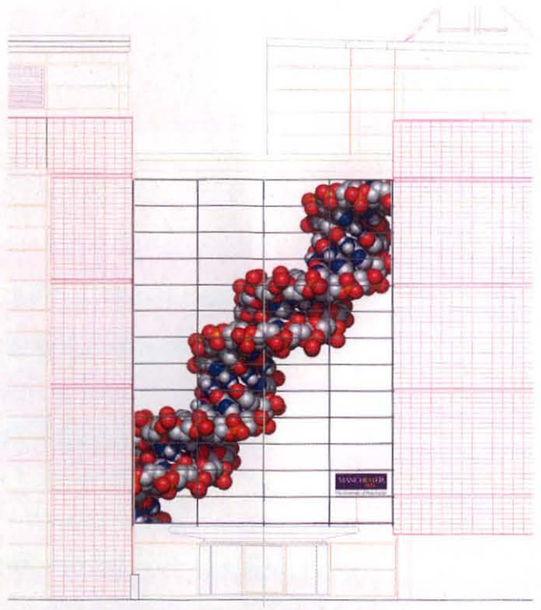

REF 1 PROPOSED ARTWORK TO GLASS CURTAIN WALLING

REV	COMMENT	DATE

The University of Manchester

Directorate of Estates
Beyer Building
The University of Manchester
Oxford Road
Manchester
M13 9PL

Tel. 0161 275 2625
Fax. 0161 275 3880

DESIGN SERVICES UNIT

DRAWING STATUS: PLANNING

PROJECT NAME: PROPOSED ART WORK	PROJECT NO.: 5821
BUILDING NAME: MICHAEL SMITH BUILDING	BUILDING NUMBER: 140AA
SUB-SITE NAME: OXFORD ROAD	
SITE NAME: MICHAEL SMITH BUILDING	
TITLE: ENTRANCE ELEVATION RUMFORD STREET	
DRAWING NO.: 140AA-5821-A 202	ISSUE: P1
PROJECT MANAGER: MH / DATE: MAY 13	SCALE: nts
DRAWN: MH / CHECKED: / APPROVED:	